



STATE OF TENNESSEE
DEPARTMENT OF TRANSPORTATION
BUREAU OF ENGINEERING
MAURY COUNTY

SATURN PARKWAY EXTENSION
EXTEND SR-396 TO SR-247

TECHNICAL STUDY

STATE HIGHWAY NO. F.A.H.S. NO.

TENN.	YEAR	SHEET NO.
	2016	1
FED. AID PROJ. NO.	STP-396(4)	
STATE PROJ. NO.	60100-1209-04	

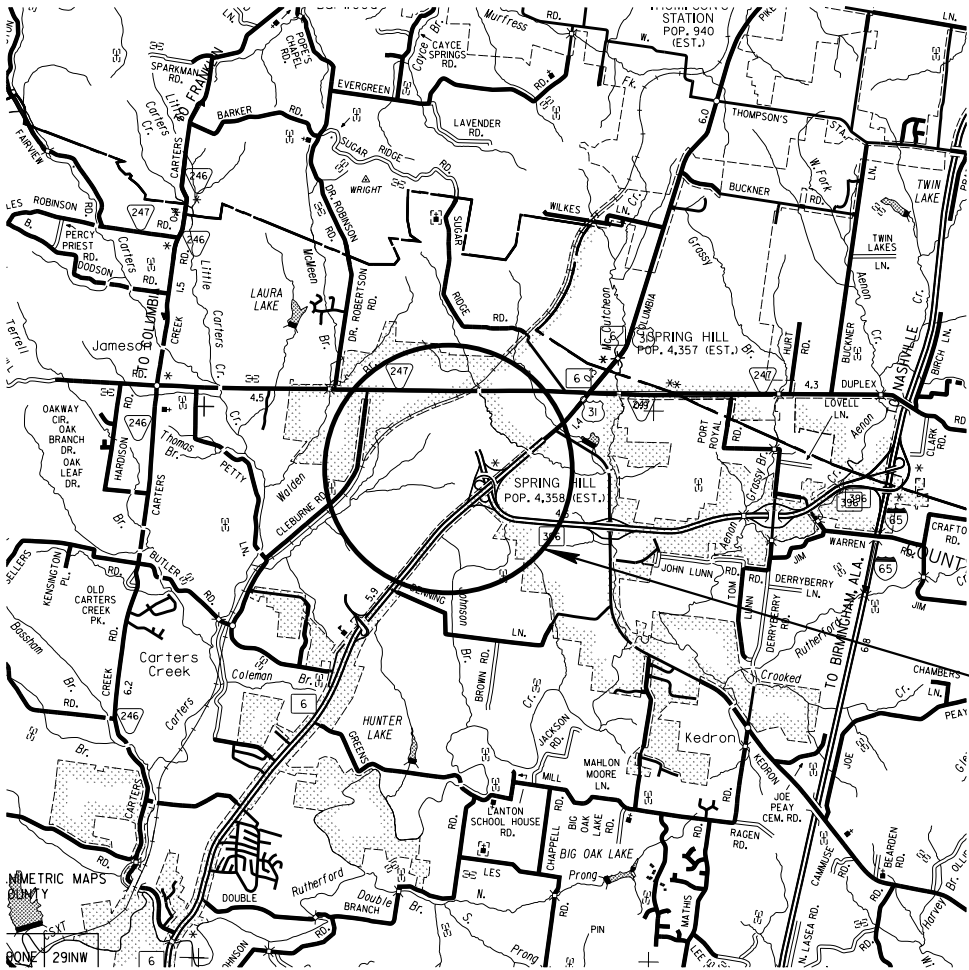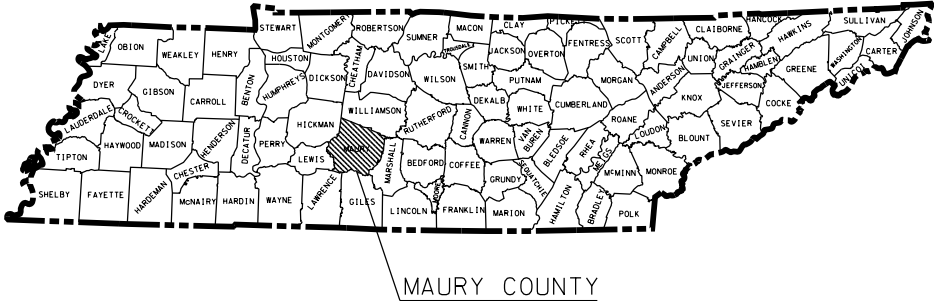

SCALE: 1"= 1 MILE

SPECIAL NOTES

PROPOSALS MAY BE REJECTED BY THE COMMISSIONER IF ANY OF THE UNIT PRICES CONTAINED THEREIN ARE OBVIOUSLY UNBALANCED, EITHER EXCESSIVE OR BELOW THE REASONABLE COST ANALYSIS VALUE.

THIS PROJECT TO BE CONSTRUCTED UNDER THE STANDARD SPECIFICATIONS OF THE TENNESSEE DEPARTMENT OF TRANSPORTATION DATED MARCH 1, 2006 AND ADDITIONAL SPECIFICATIONS AND SPECIAL PROVISIONS CONTAINED IN THE PLANS AND IN THE PROPOSAL CONTRACT.

TDOT C.E. MANAGER 1 OR
TDOT DESIGN MANAGER 1 _____
TDOT ROAD SP. SV. 2 _____
DESIGNED BY _____

DESIGNER _____ CHECKED BY _____

P.E. NO. _____

PIN NO. _____


SEALED BY

APPROVED: Paul D. Degges
PAUL D. DEGGES, CHIEF ENGINEER

DATE: _____

APPROVED: John Schroer
JOHN SCHROER, COMMISSIONER

U.S. DEPARTMENT OF TRANSPORTATION FEDERAL HIGHWAY ADMINISTRATION	
APPROVED:	
DIVISION ADMINISTRATOR	DATE

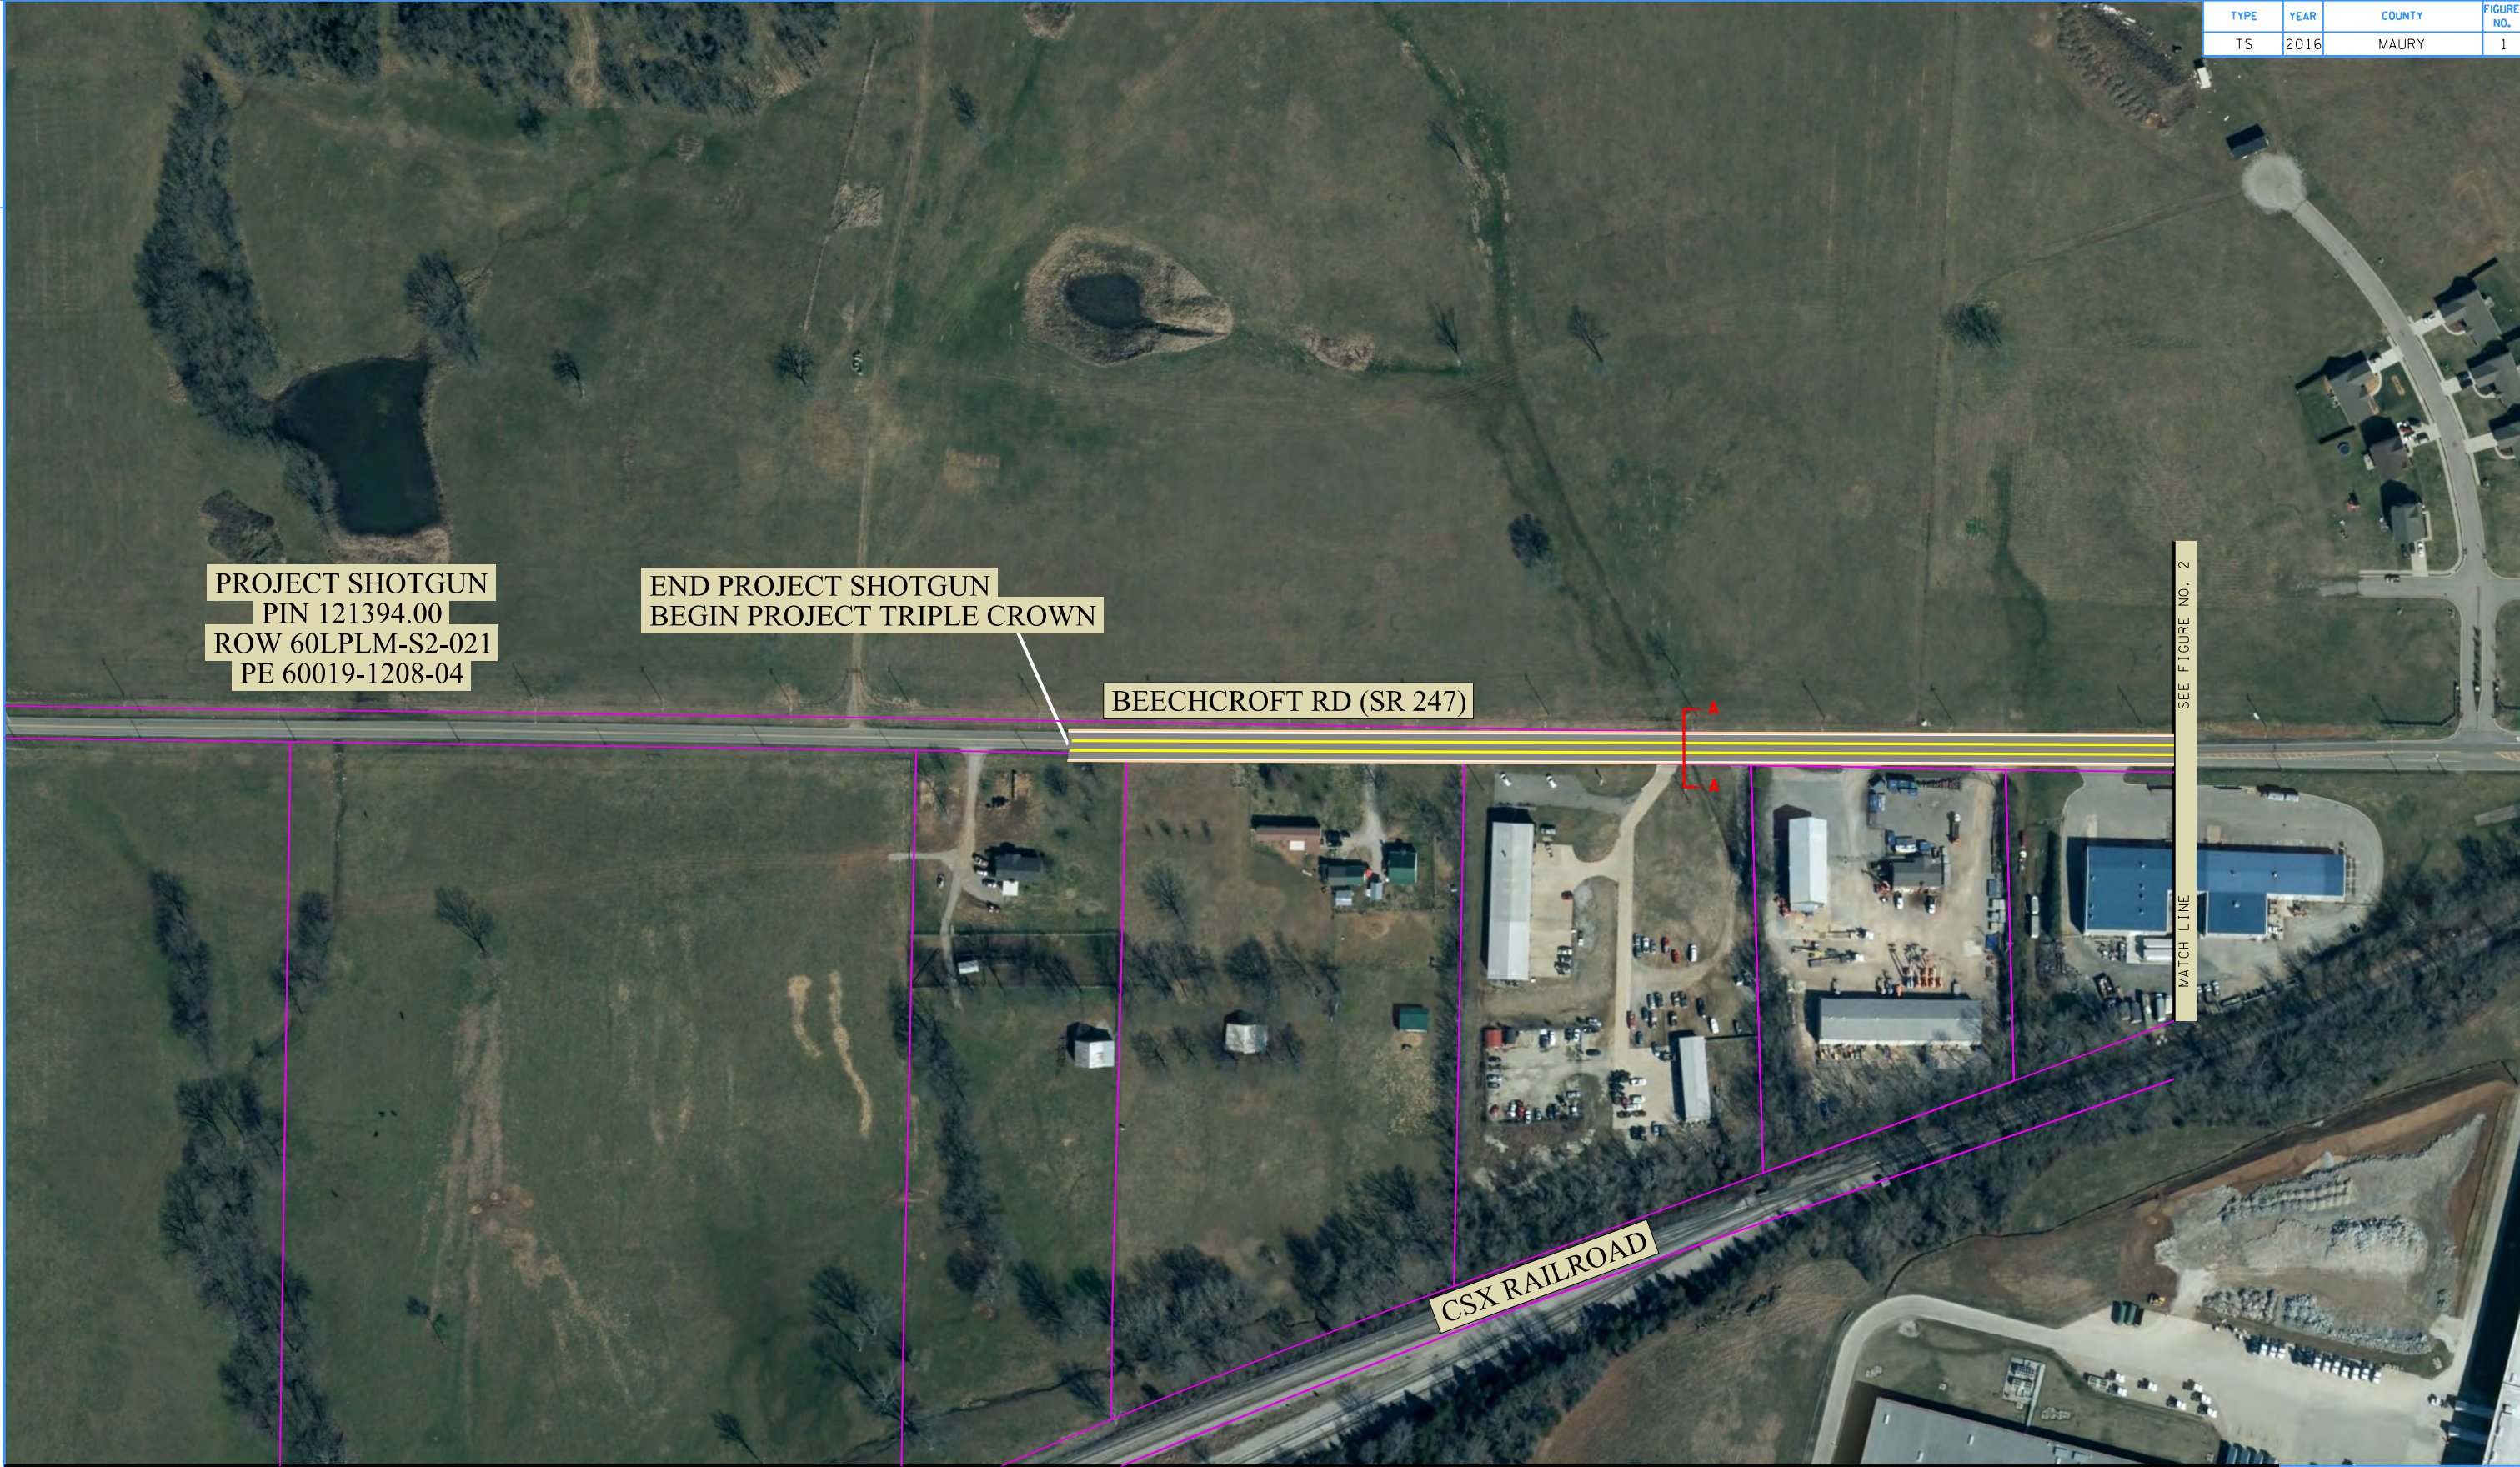

PROJECT SHOTGUN
PIN 121394.00
ROW 60LPLM-S2-021
PE 60019-1208-04

END PROJECT SHOTGUN
BEGIN PROJECT TRIPLE CROWN


BEECHCROFT RD (SR 247)

CSX RAILROAD

SEE FIGURE NO. 2
MATCH LINE



TECHNICAL STUDY
SATURN PARKWAY EXTENSION
PIN 123399.00
MAURY COUNTY

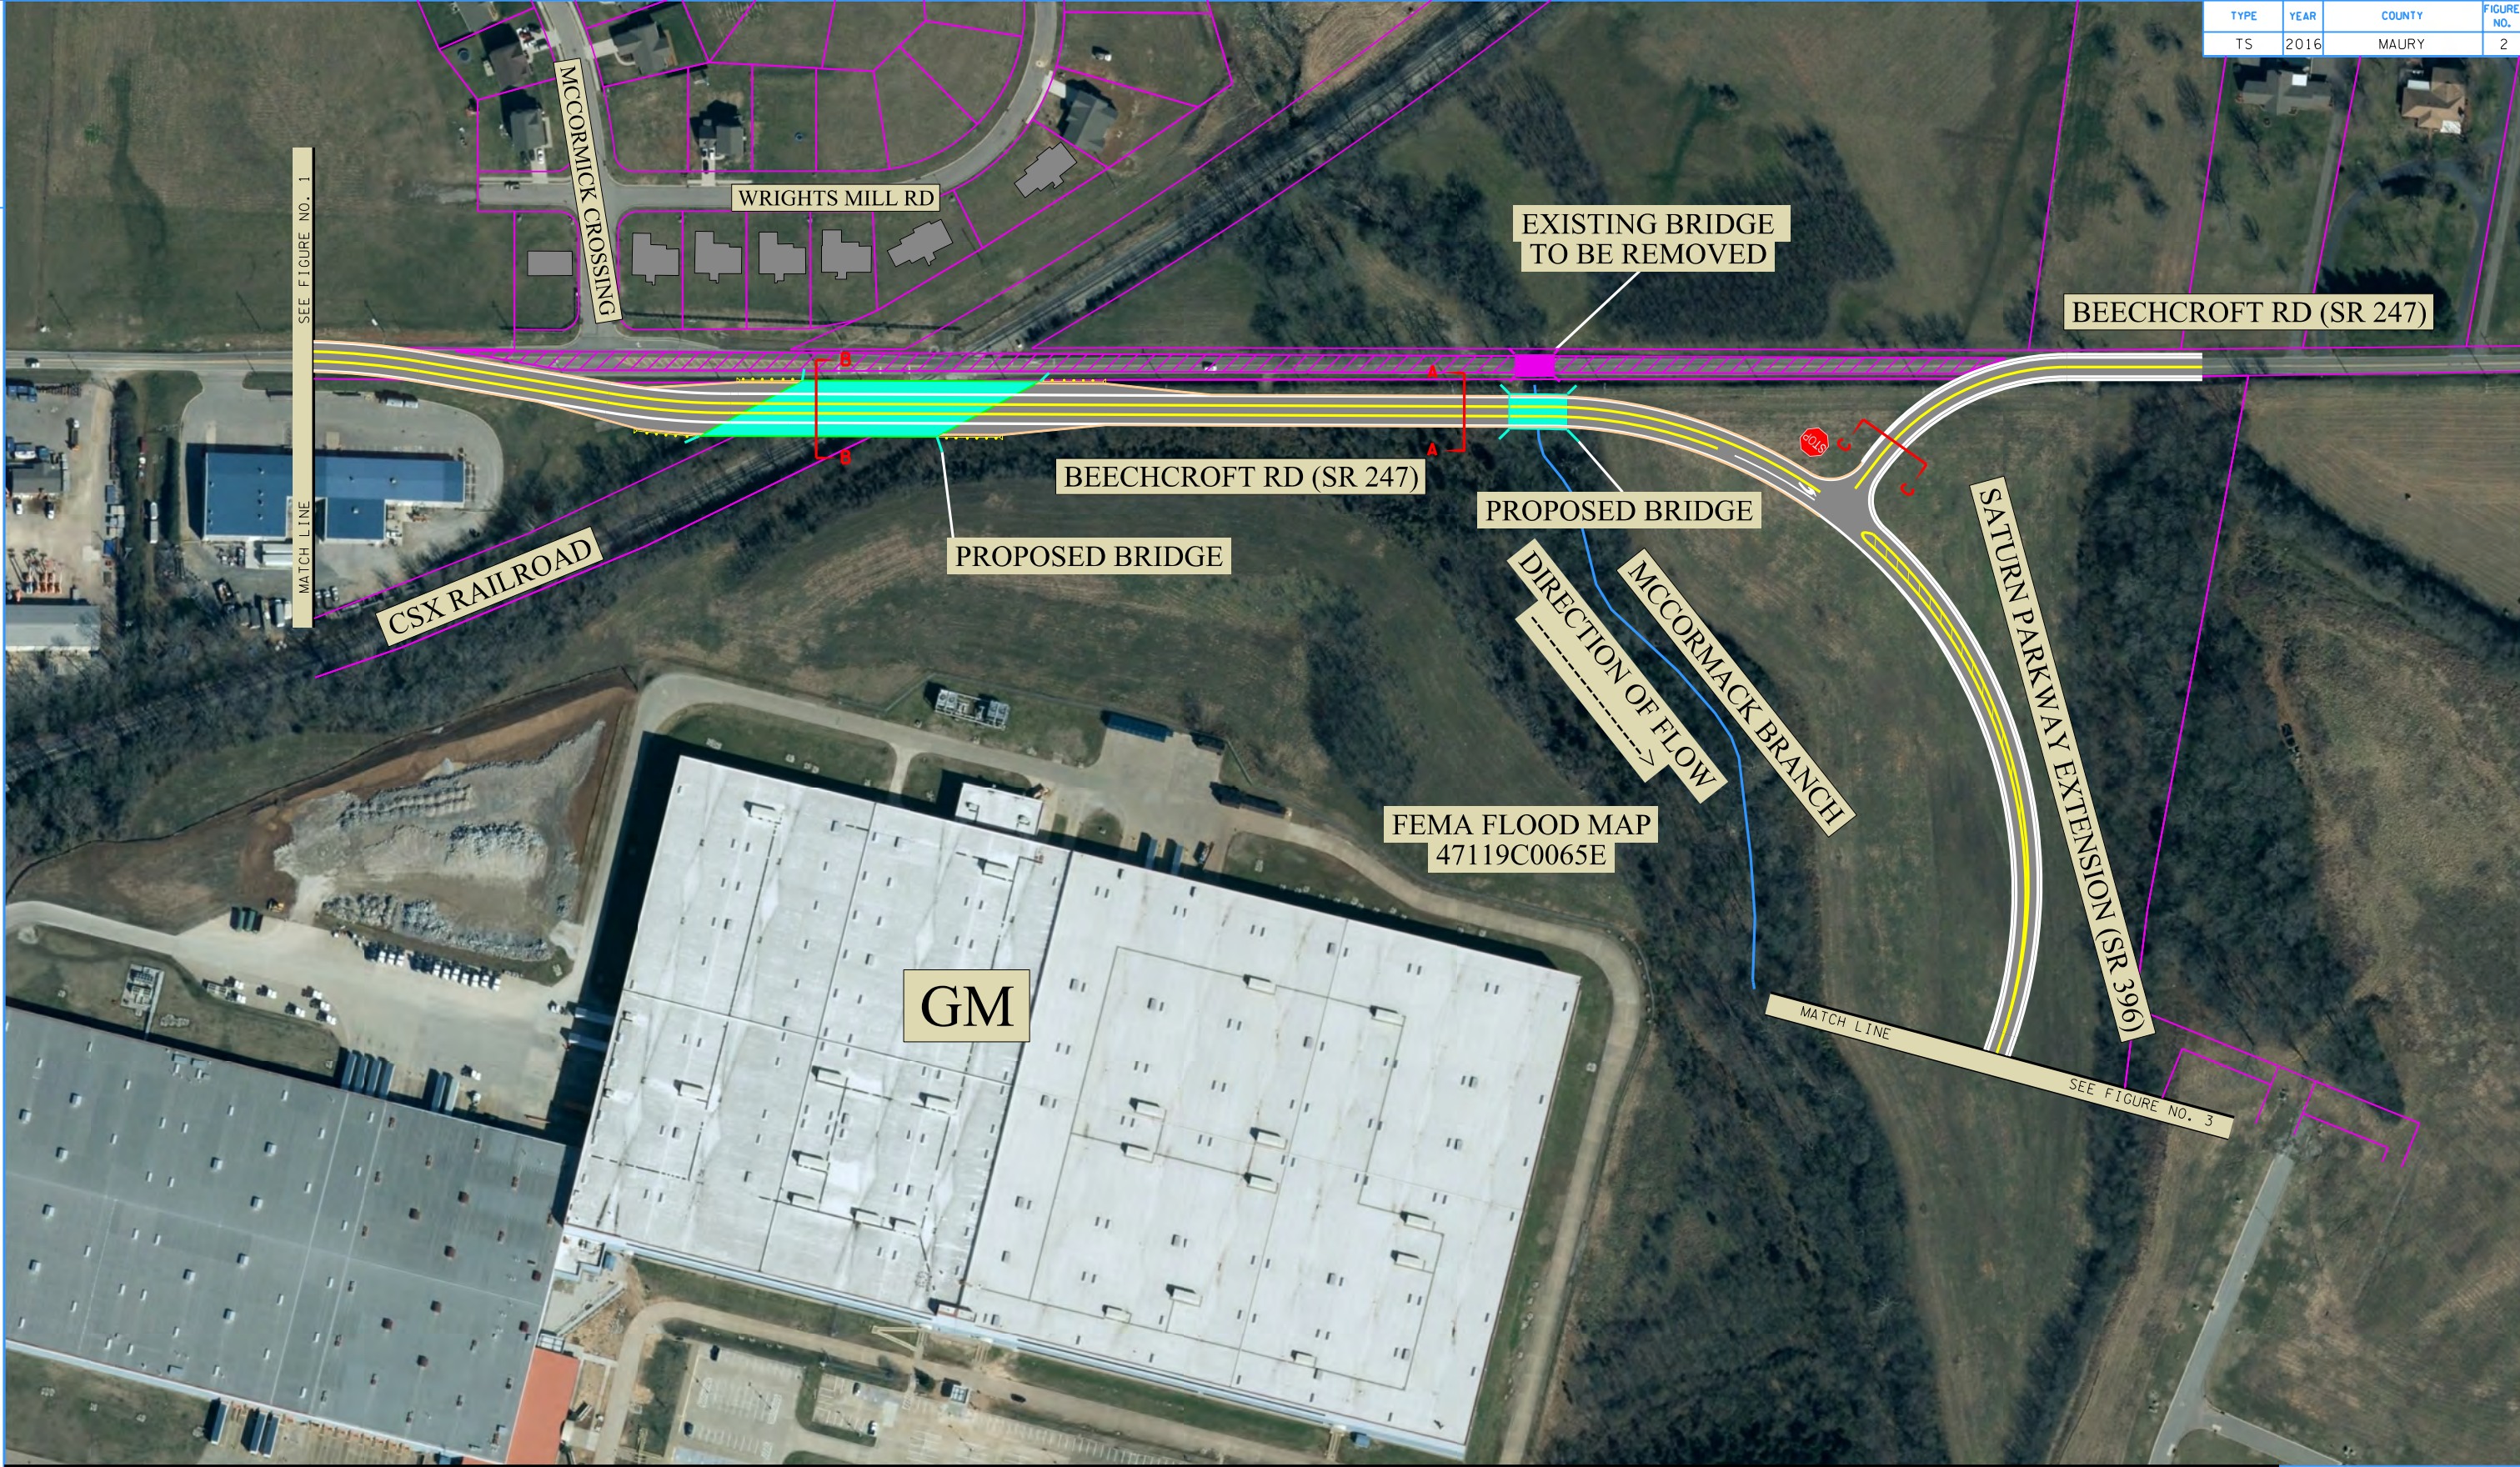


6/1/2016 11:19:20 AM
X:\ECD-SIA Projects\Region 3\Maury\Project Triple Crown\Project Files\Microstation\Sheet 2.dgn



TECHNICAL STUDY

SATURN PARKWAY EXTENSION
PIN 123399.00
MAURY COUNTY

6/1/2016 11:52:41 AM
X:\ECD-SIA Projects\Region 3\Maury\Project Triple Crown\Project Files\Microstation\Sheet 3.dgn



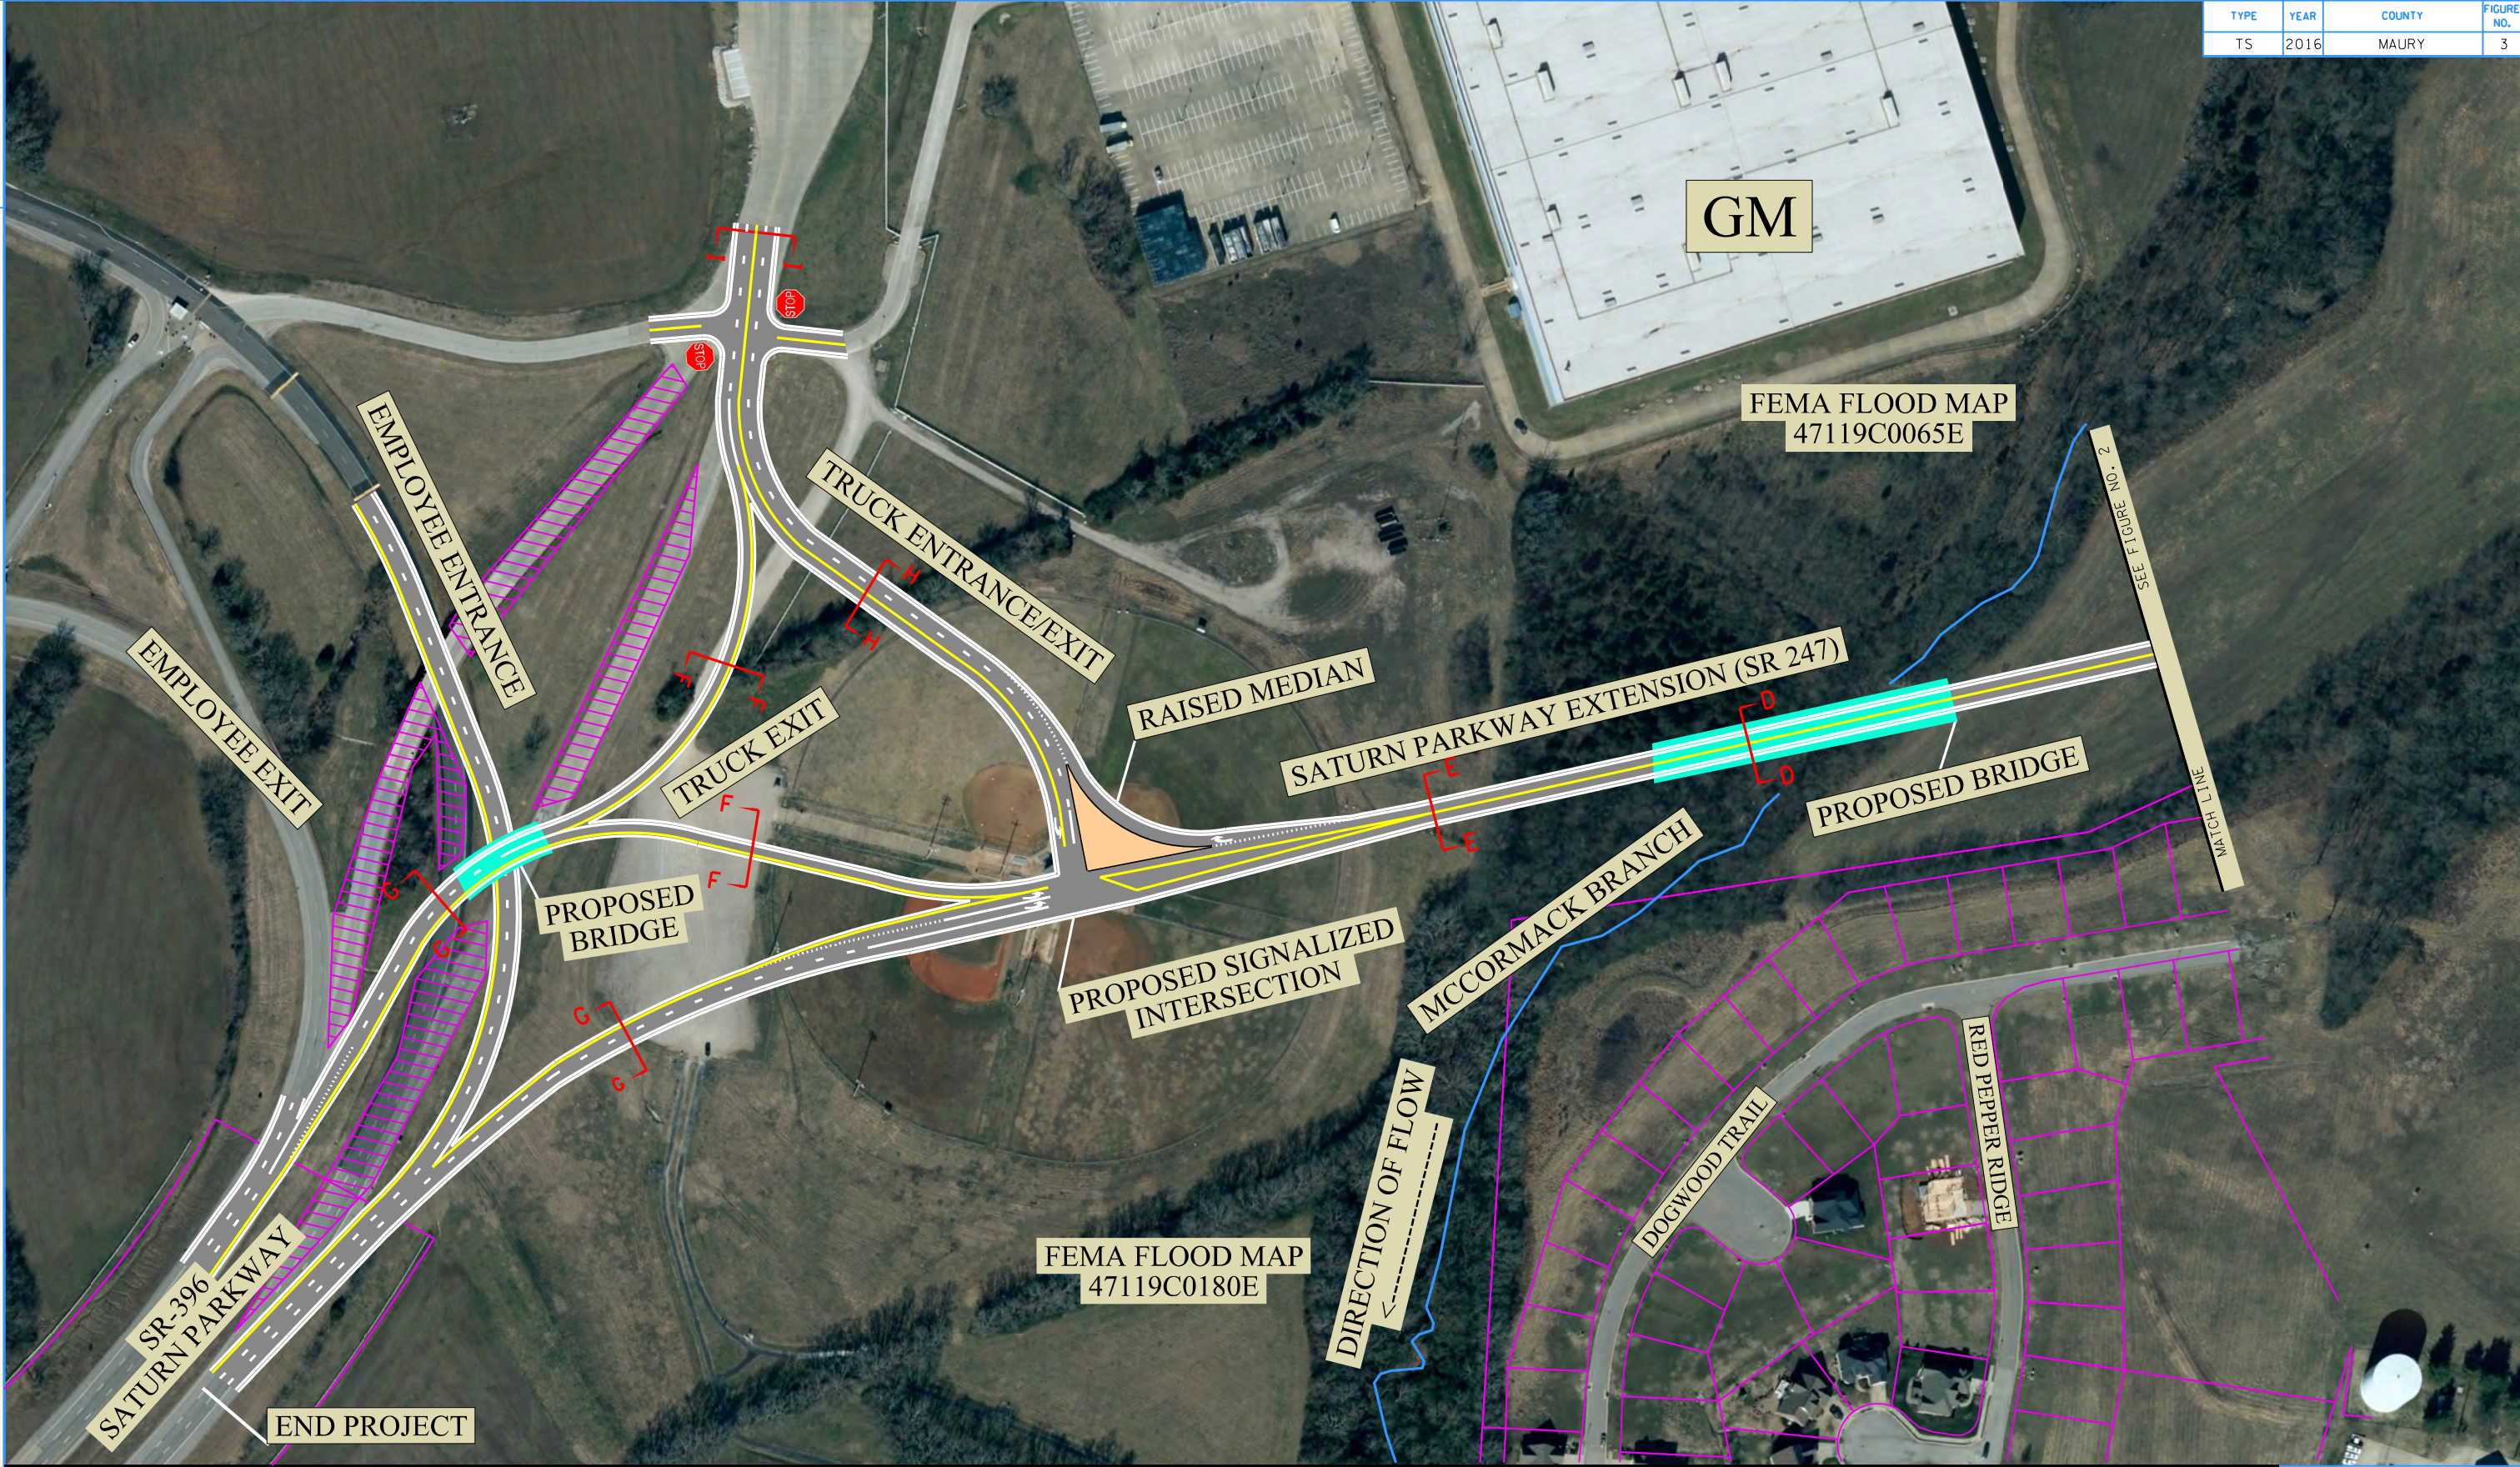


TECHNICAL STUDY



SATURN PARKWAY EXTENSION
PIN 123399.00
MAURY COUNTY

STATE OF TENNESSEE
DEPARTMENT OF TRANSPORTATION
S.T.I.D.

FIGURE 3
SATURN
PARKWAY
EXTENSION

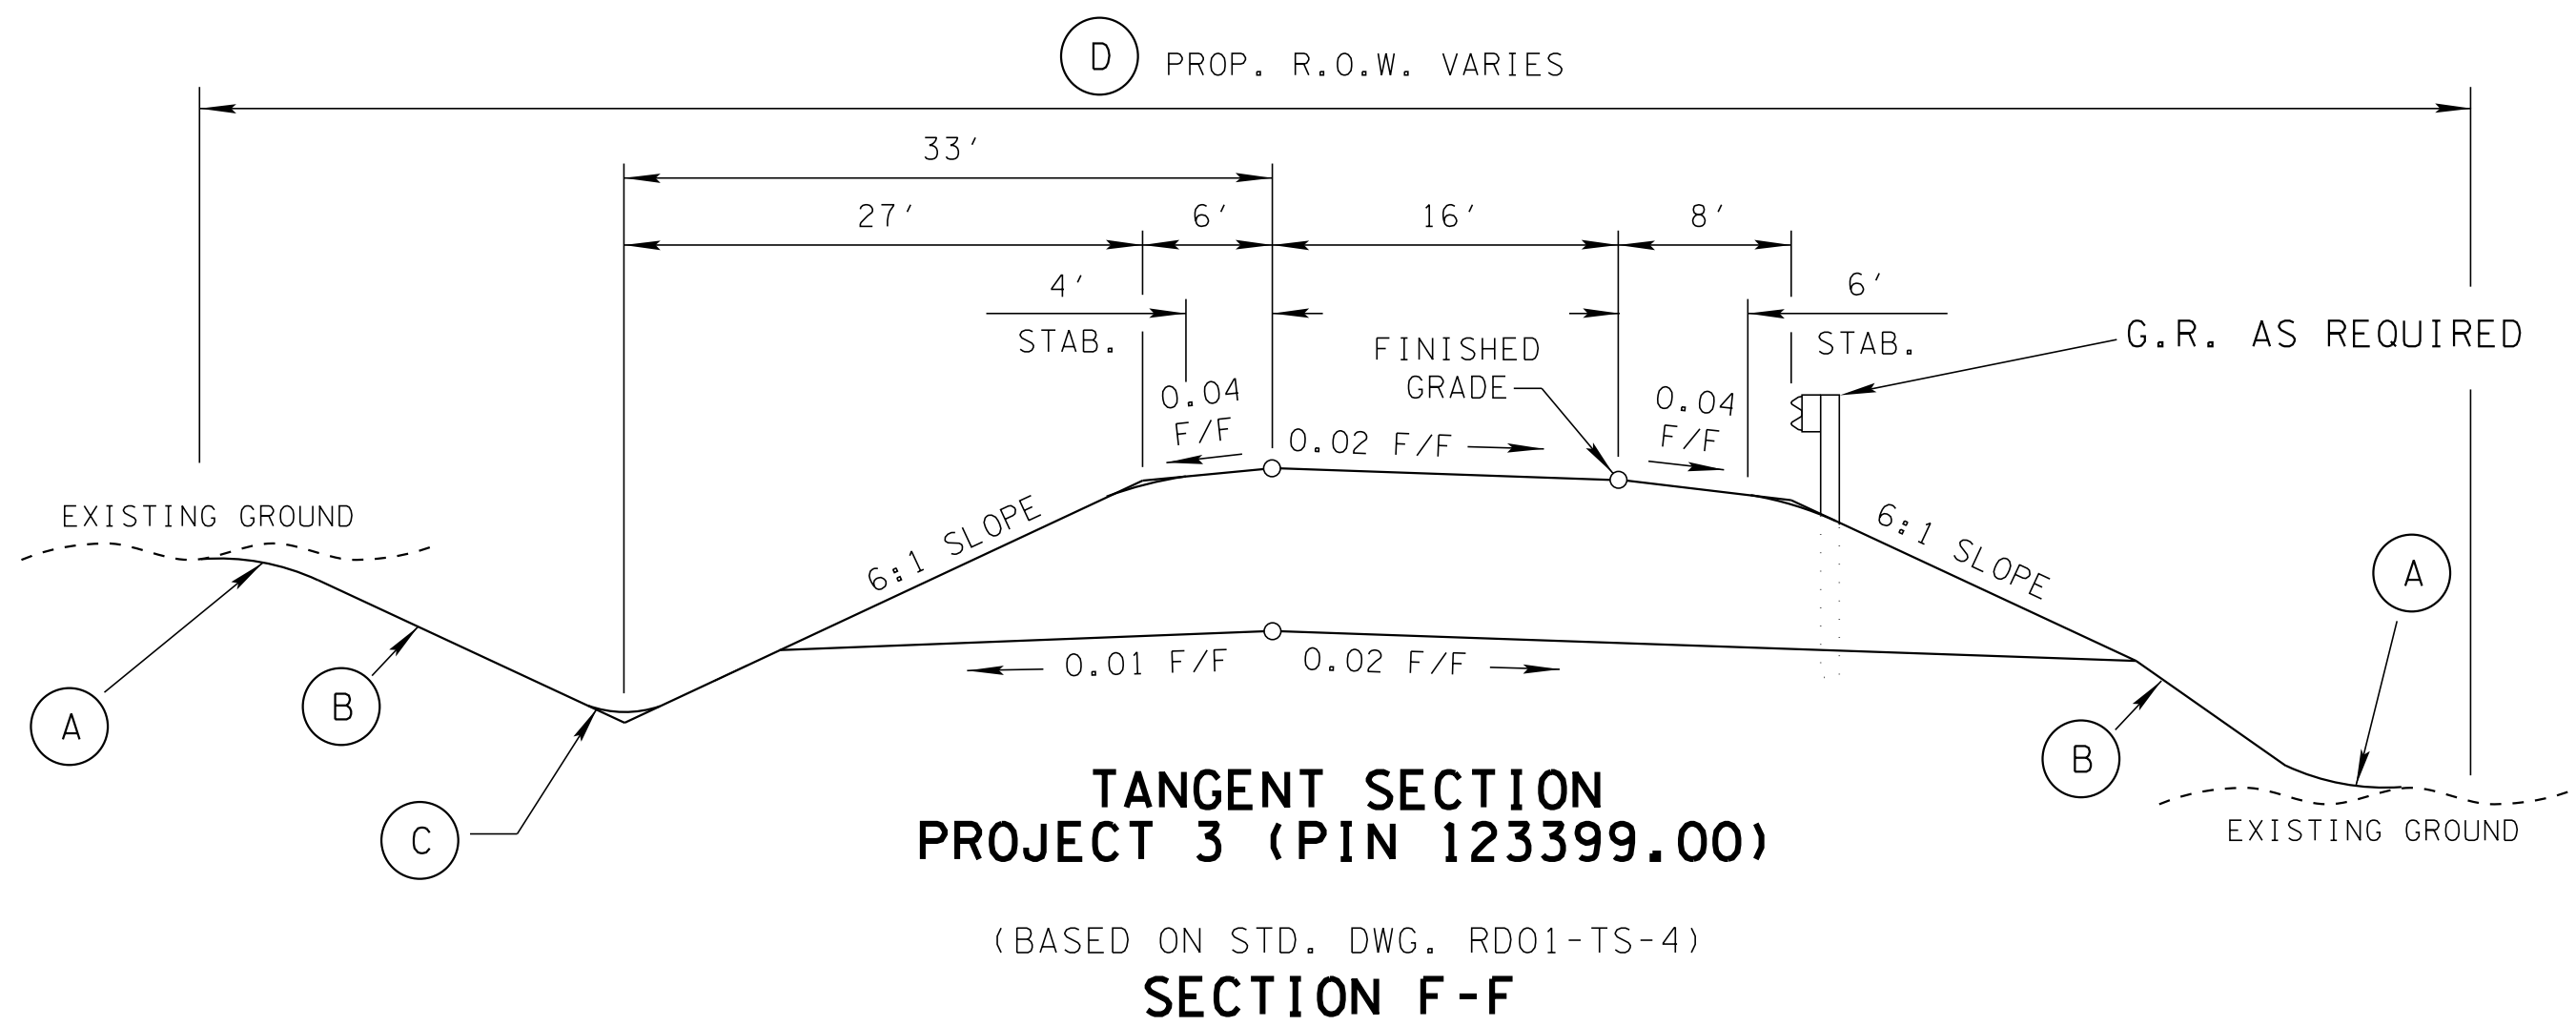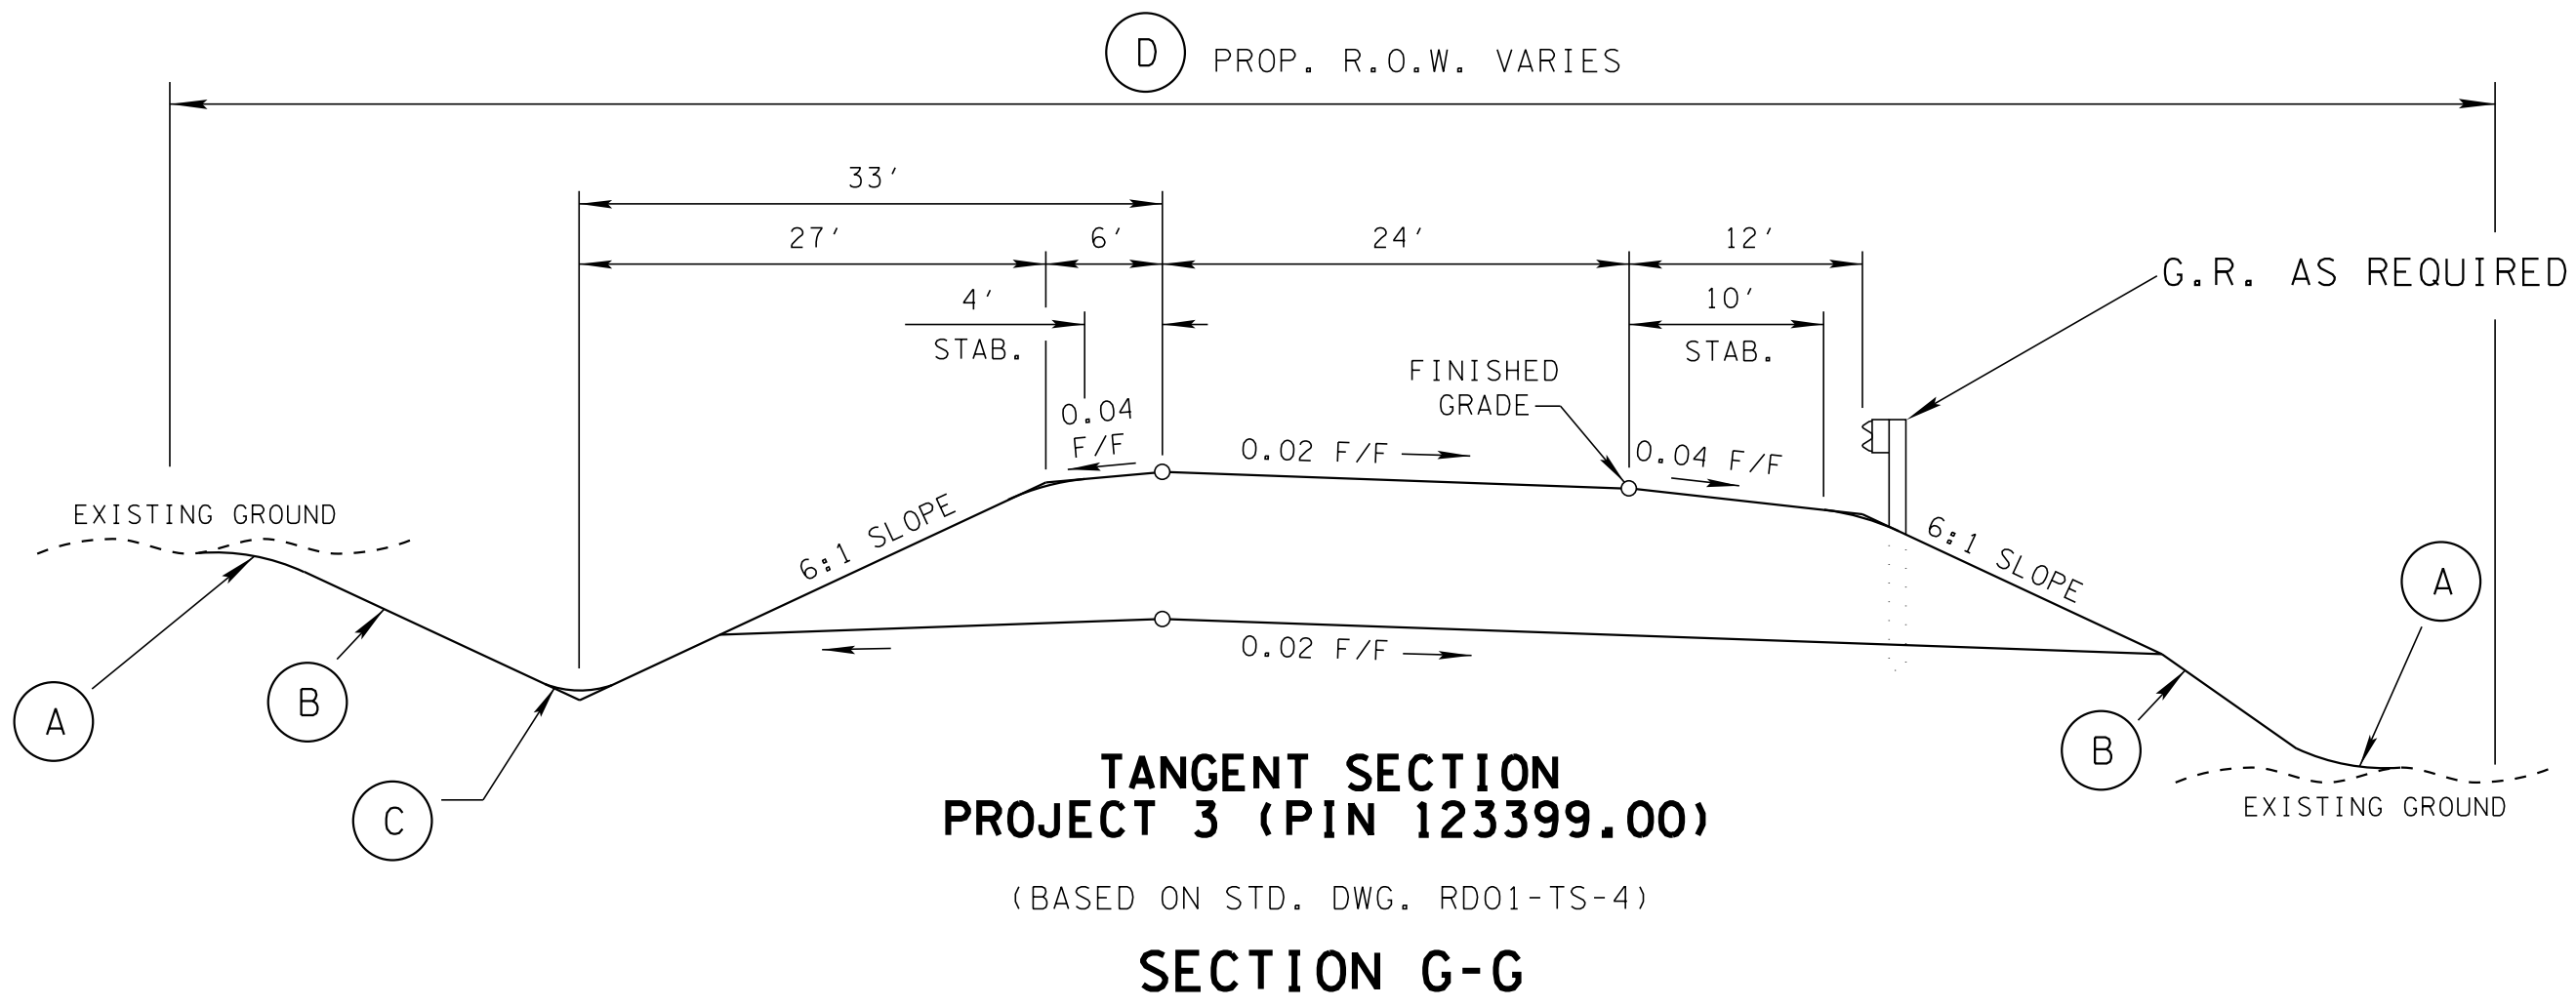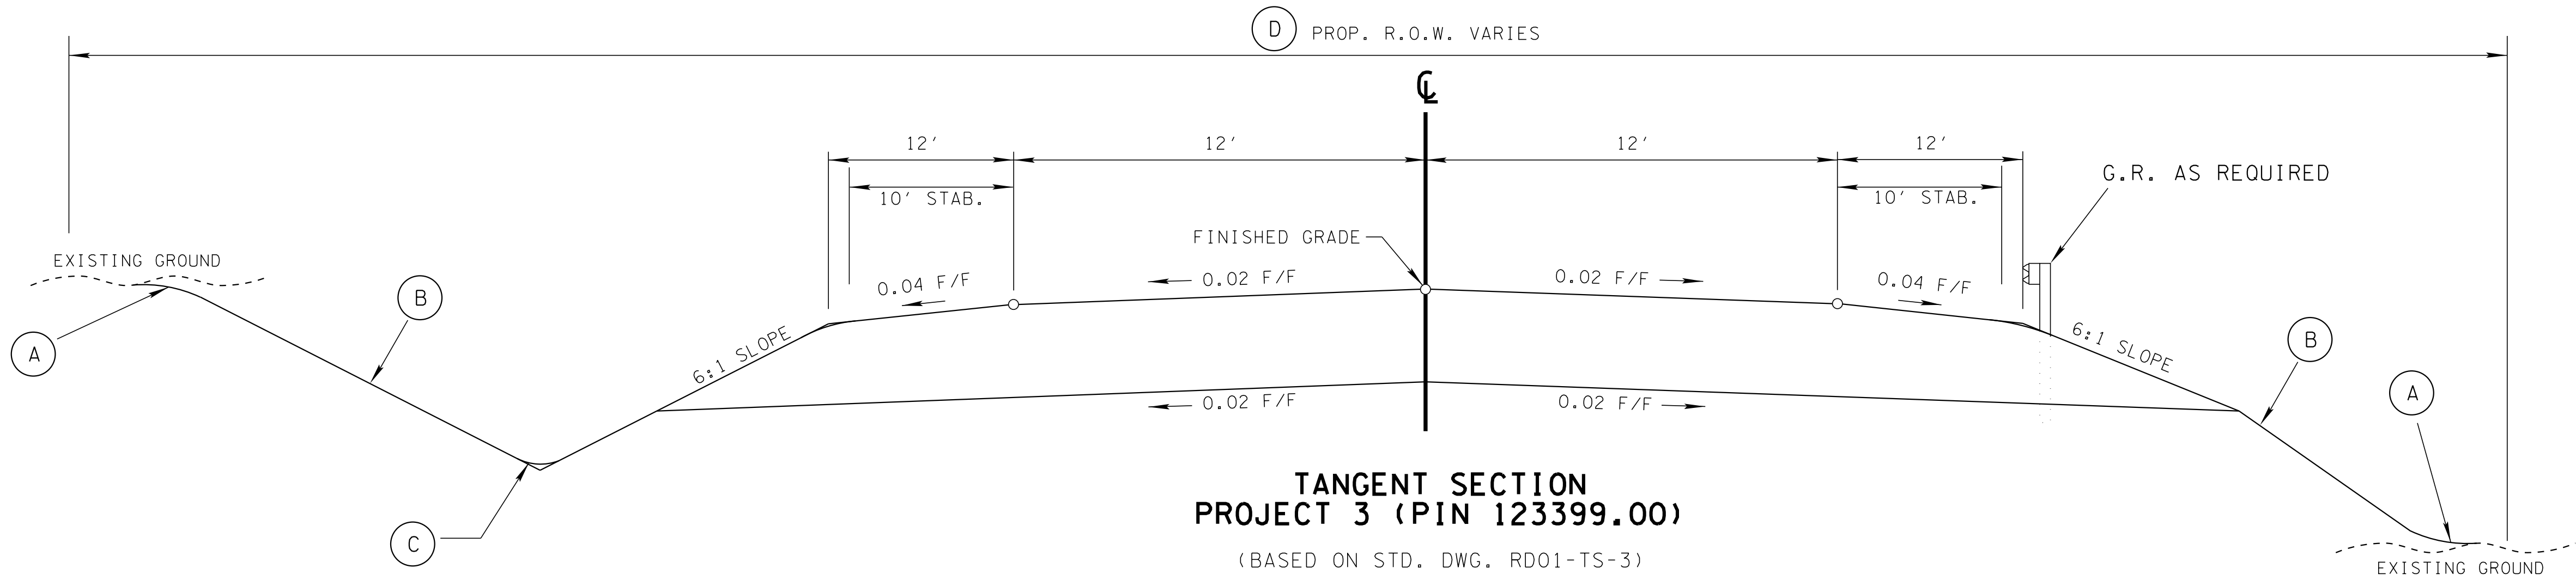


FOOTNOTES	
(A)	SEE STD. DWG. RD01-S-11 FOR ROUNDING.
(B)	SEE STD. DWG. RD01-S-11 AND RD01-S-11B FOR DESIRABLE CUT AND FILL SLOPES AND NOTES REGARDING GEOLOGICAL RECOMMENDATIONS.
(C)	SEE STD. DWG. RD01-S-11A FOR DITCH ROUNDING.
(D)	SEE REFERENCED STD. DWG. FOR DESIRABLE RIGHT-OF-WAY LIMITS.

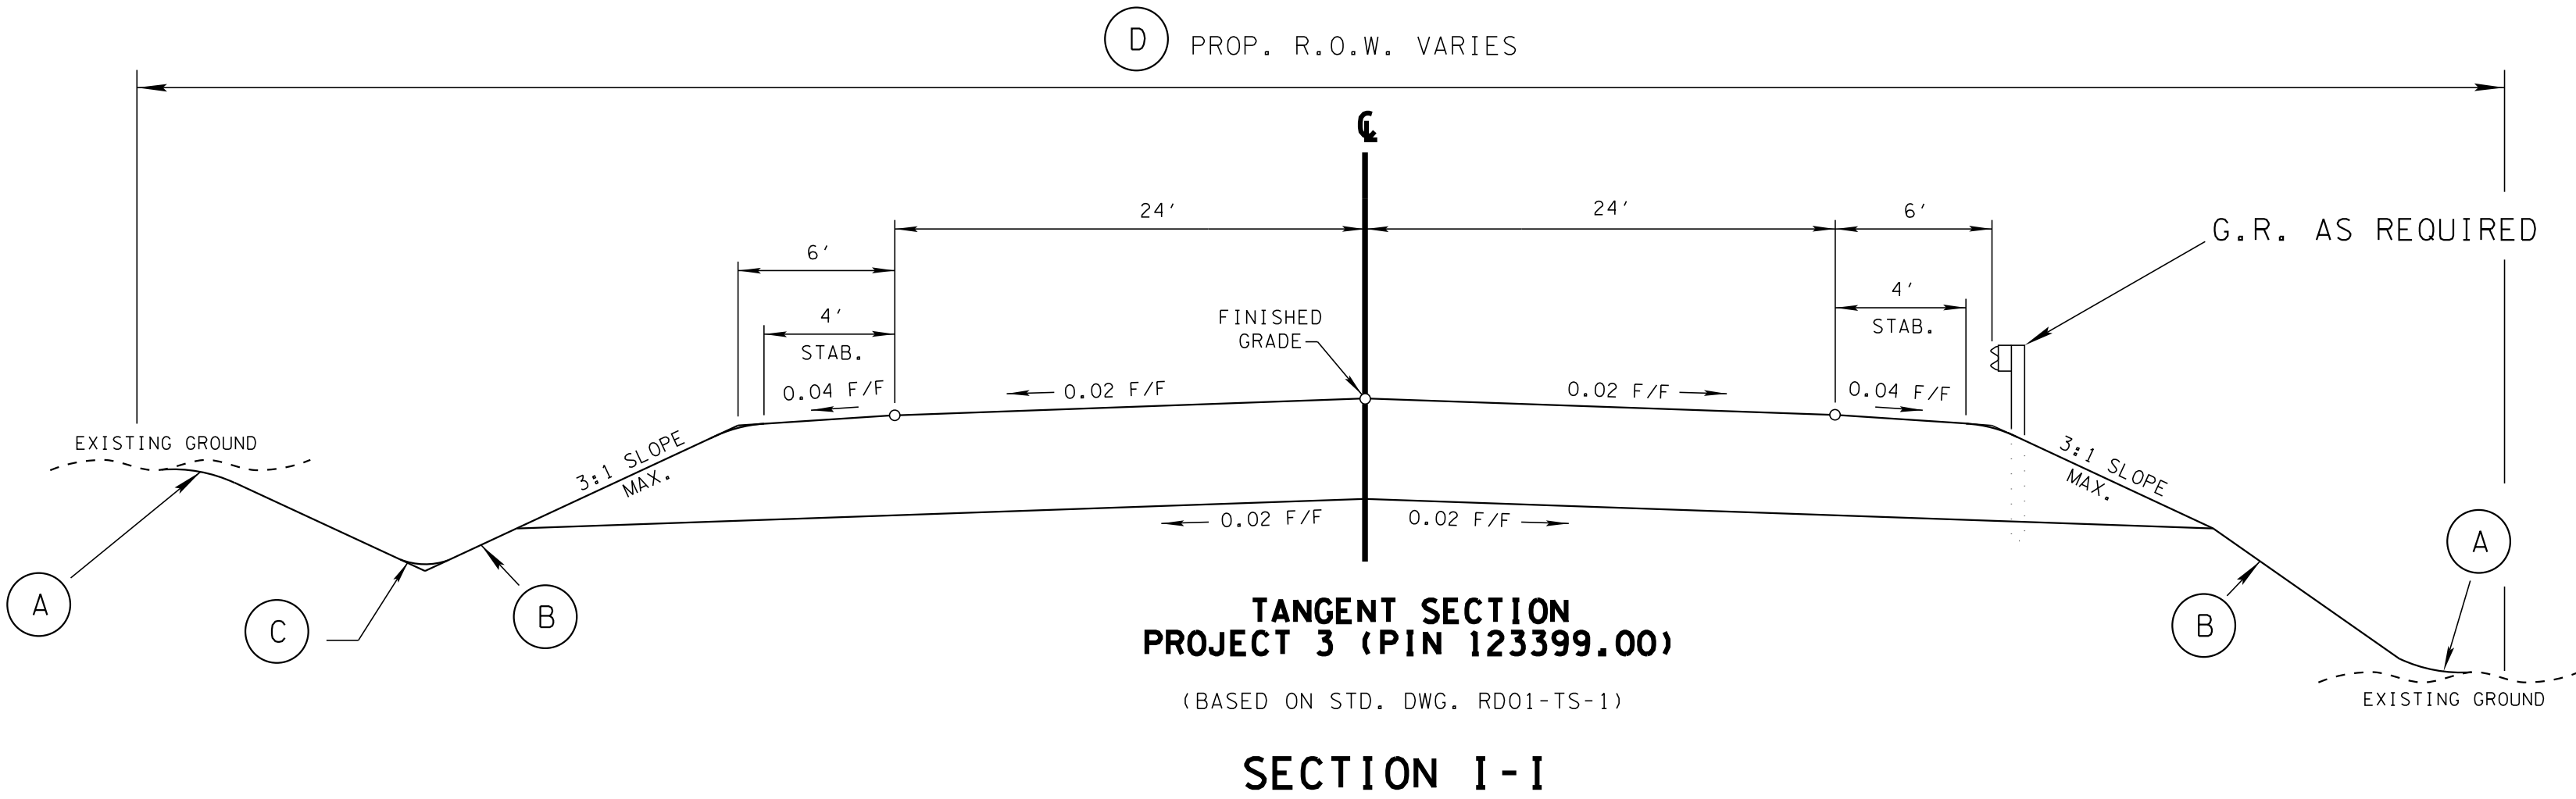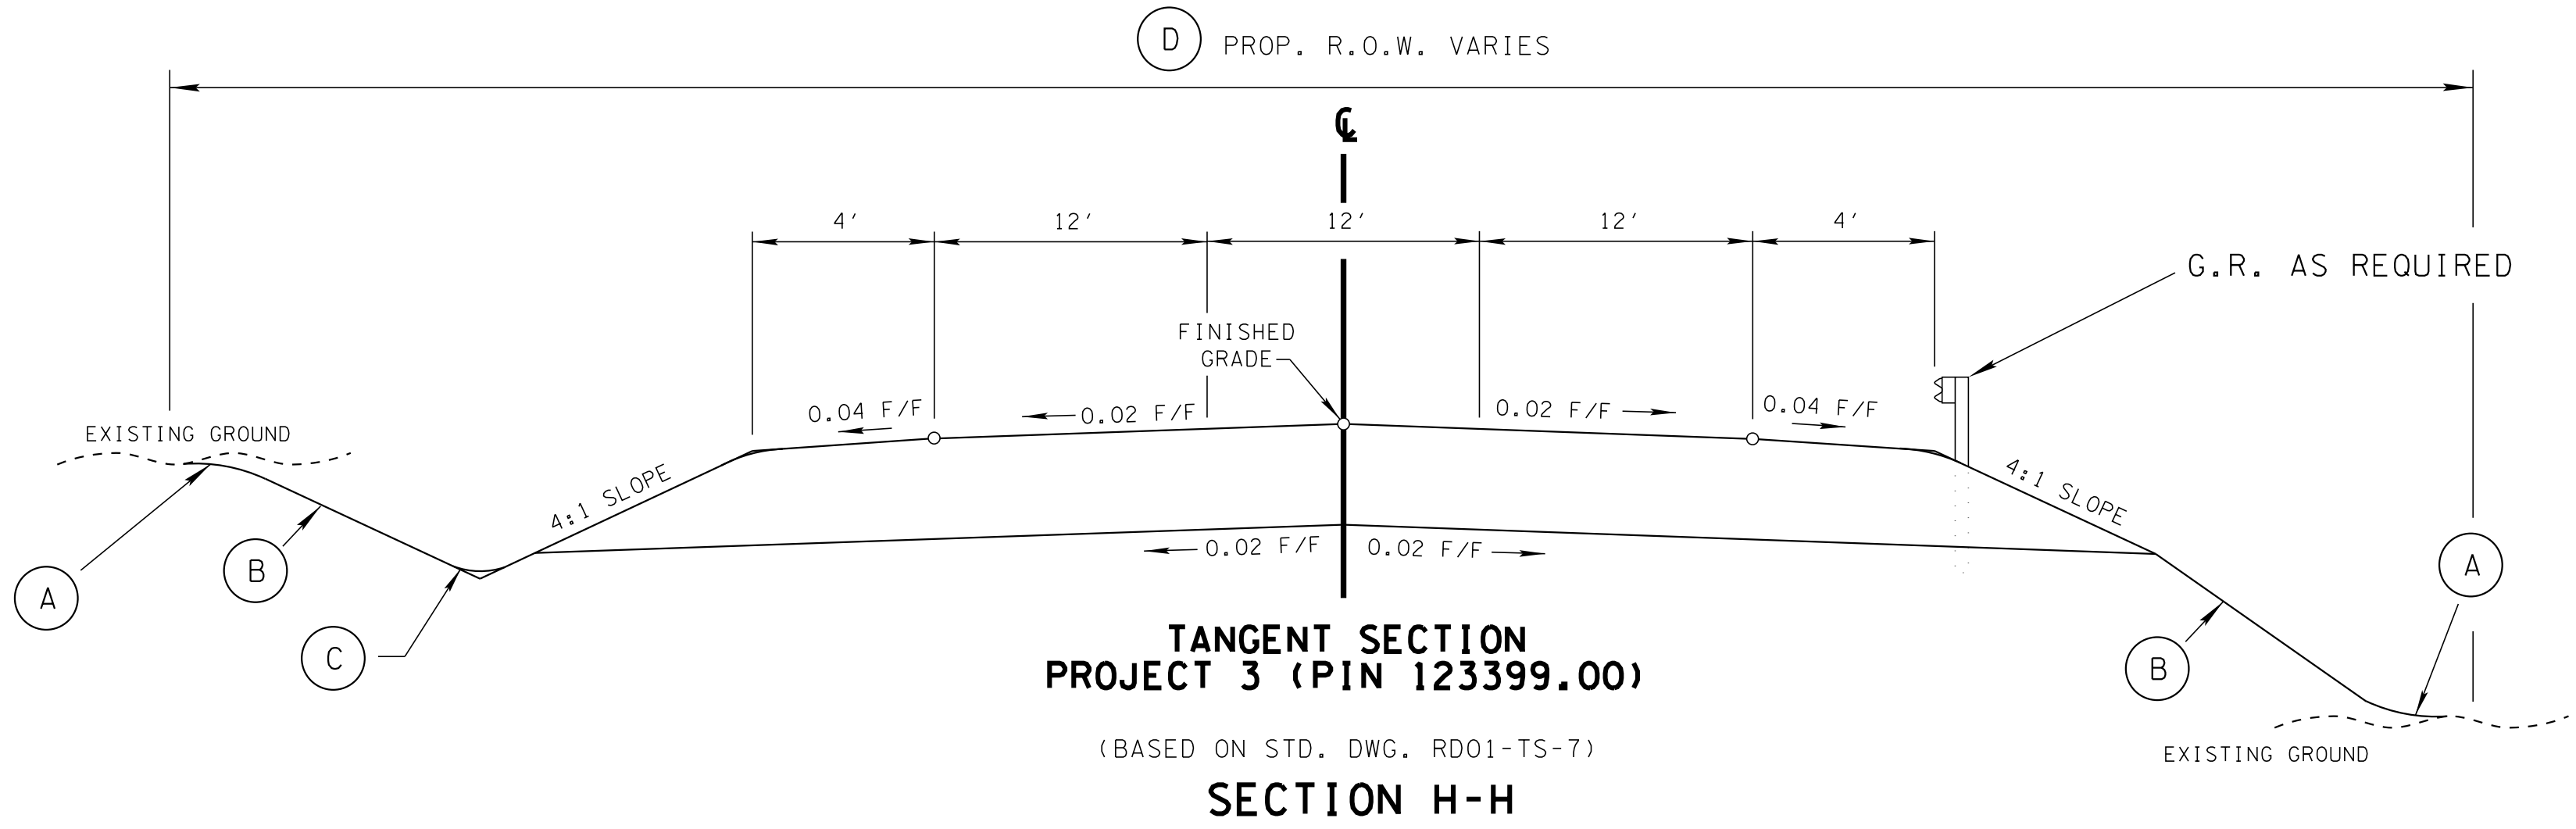

FOOTNOTES

- | | |
|-----|--|
| (A) | SEE STD. DWG. RD01-S-11 FOR ROUNDING. |
| (B) | SEE STD. DWG. RD01-S-11 AND RD01-S-11B FOR DESIRABLE CUT AND FILL SLOPES AND NOTES REGARDING GEOLOGICAL RECOMMENDATIONS. |
| (C) | SEE STD. DWG. RD01-S-11A FOR DITCH ROUNDING. |
| (D) | SEE REFERENCED STD. DWG. FOR DESIRABLE RIGHT-OF-WAY LIMITS. |

TYPE	YEAR	COUNTY	FIGURE NO.
TS	2016	MAURY	7

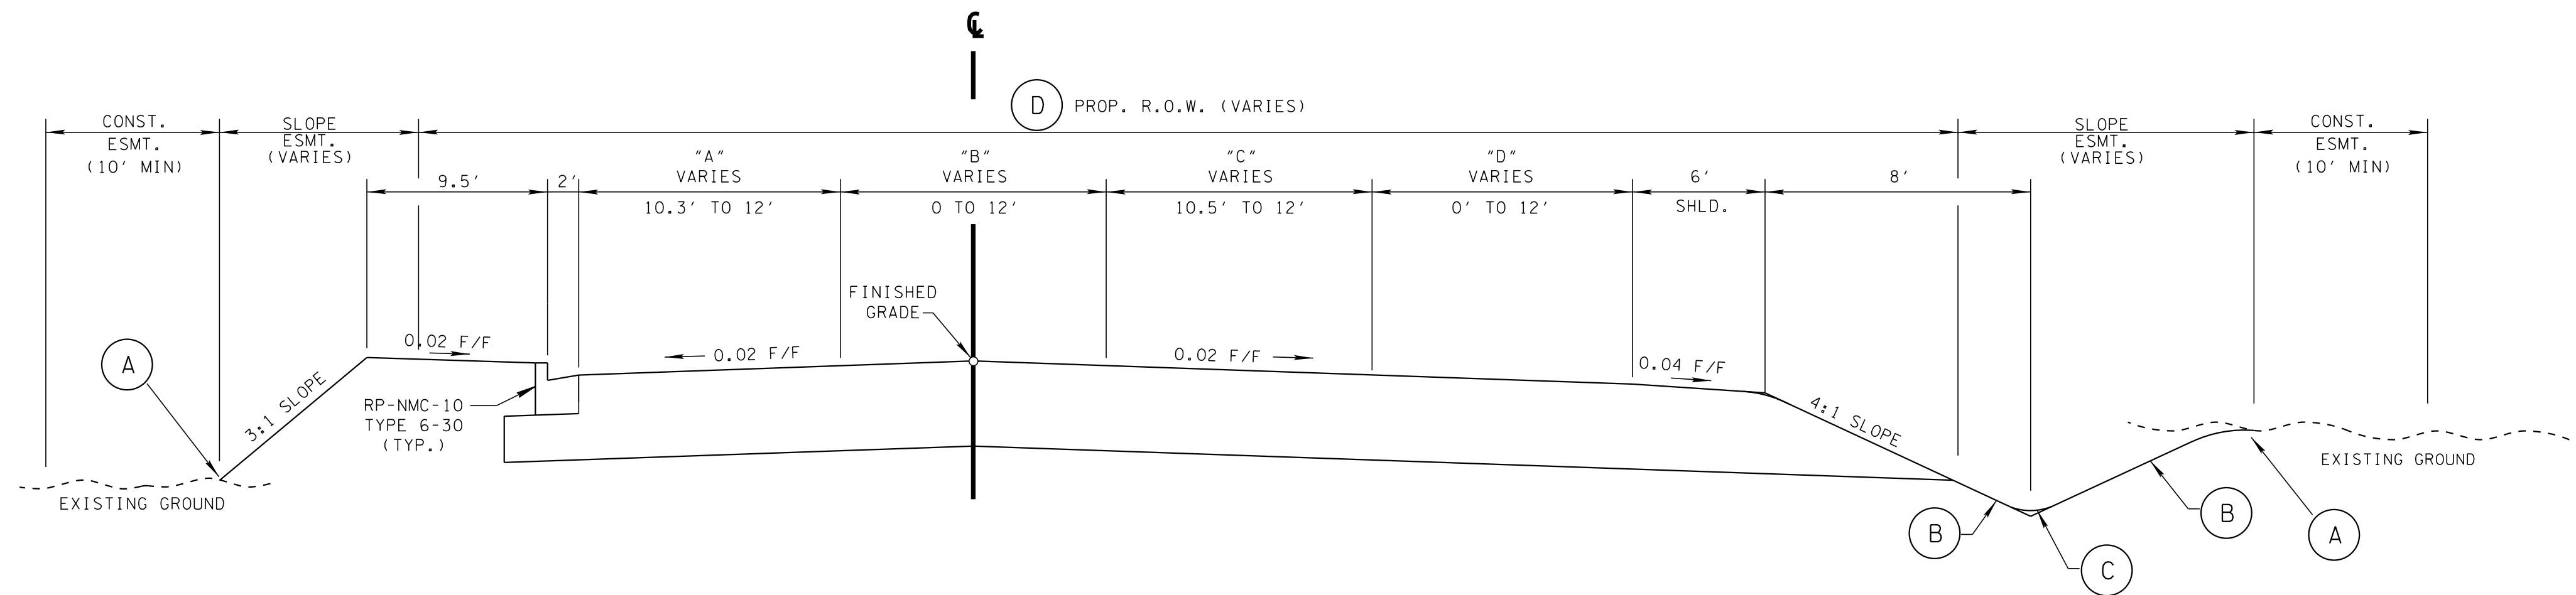


TANGENT SECTION
PROJECT 1 (PIN 117319.01)

(BASED ON STD. DWG. RD01-TS-2)

S.R. 247 (BEECHCROFT RD.)

STA. 12+25.00 TO STA. 17+64.00

TABLE OF DIMENSIONS S.R. 247 (BEECHCROFT RD.)					
DIMENSION	WIDTH (FT)	STATION	WIDTH (FT)	STATION	REMARKS
"A"	10.30	12+25.00	12.00	16+35.00	TRANSITION
"A"	12.00	16+35.00	12.00	17+64.00	
"B"	0	12+25.00	12.00	16+35.00	TRANSITION
"B"	12.00	16+35.00	12.00	17+64.00	
"C"	10.50	12+25.00	12.00	12+65.00	TRANSITION
"C"	12.00	12+65.00	12.00	17+64.00	
"D"	0	12+25.00	0	12+65.00	
"D"	0	12+65.00	12.00	16+35.00	TRANSITION
"D"	12.00	16+35.00	12.00	17+64.00	

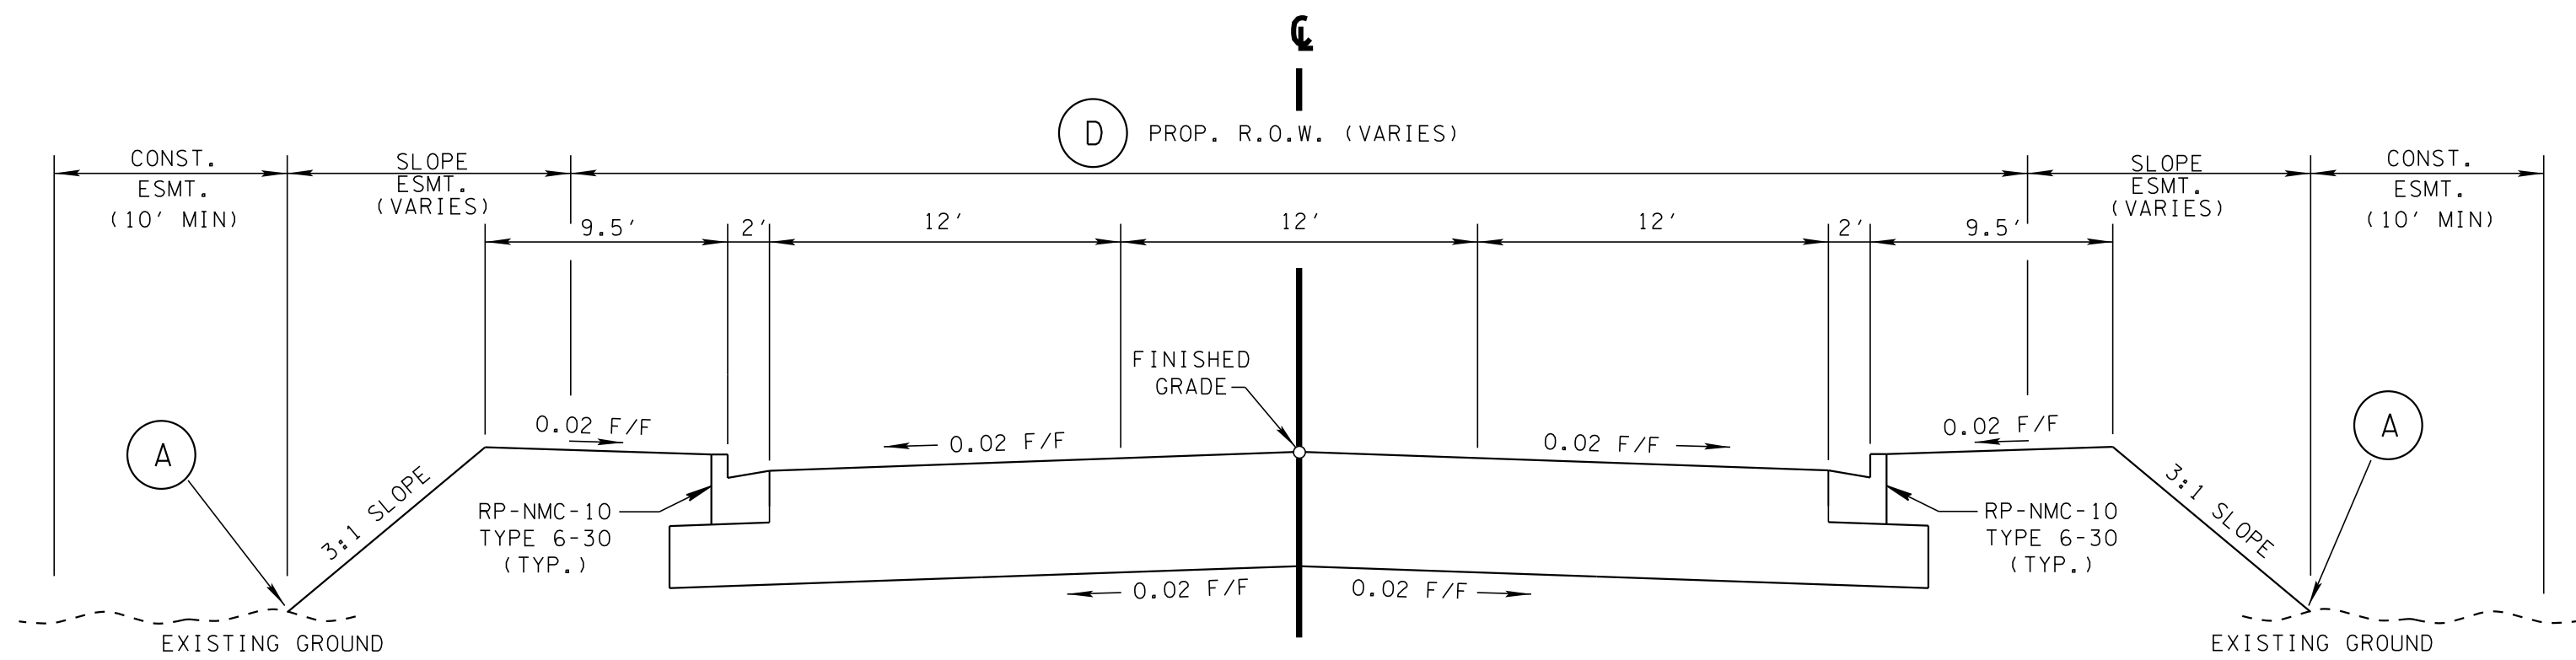

TANGENT SECTION
PROJECT 1 (PIN 117319.01)

(BASED ON STD. DWG. RD01-TS-6A)

S.R. 247 (BEEHCROFT RD.)

STA. 18+45.00 TO STA. 21+55.00

FOOTNOTES


(A)	SEE STD. DWG. RDO1-S-11 FOR ROUNDING.
(B)	SEE STD. DWG. RDO1-S-11 AND RDO1-S-11B FOR DESIRABLE CUT AND FILL SLOPES AND NOTES REGARDING GEOLOGICAL RECOMMENDATIONS.
(C)	SEE STD. DWG. RDO1-S-11A FOR DITCH ROUNDING.
(D)	SEE REFERENCED STD. DWG. FOR DESIRABLE RIGHT-OF-WAY LIMITS.

STATE OF TENNESSEE
DEPARTMENT OF TRANSPORTATION
S.T.I.D.


FIGURE 7
SR-247

TECHNICAL STUDY


SR-247 (BEECHCROFT ROAD)
PIN 117319.01
MAURY COUNTY

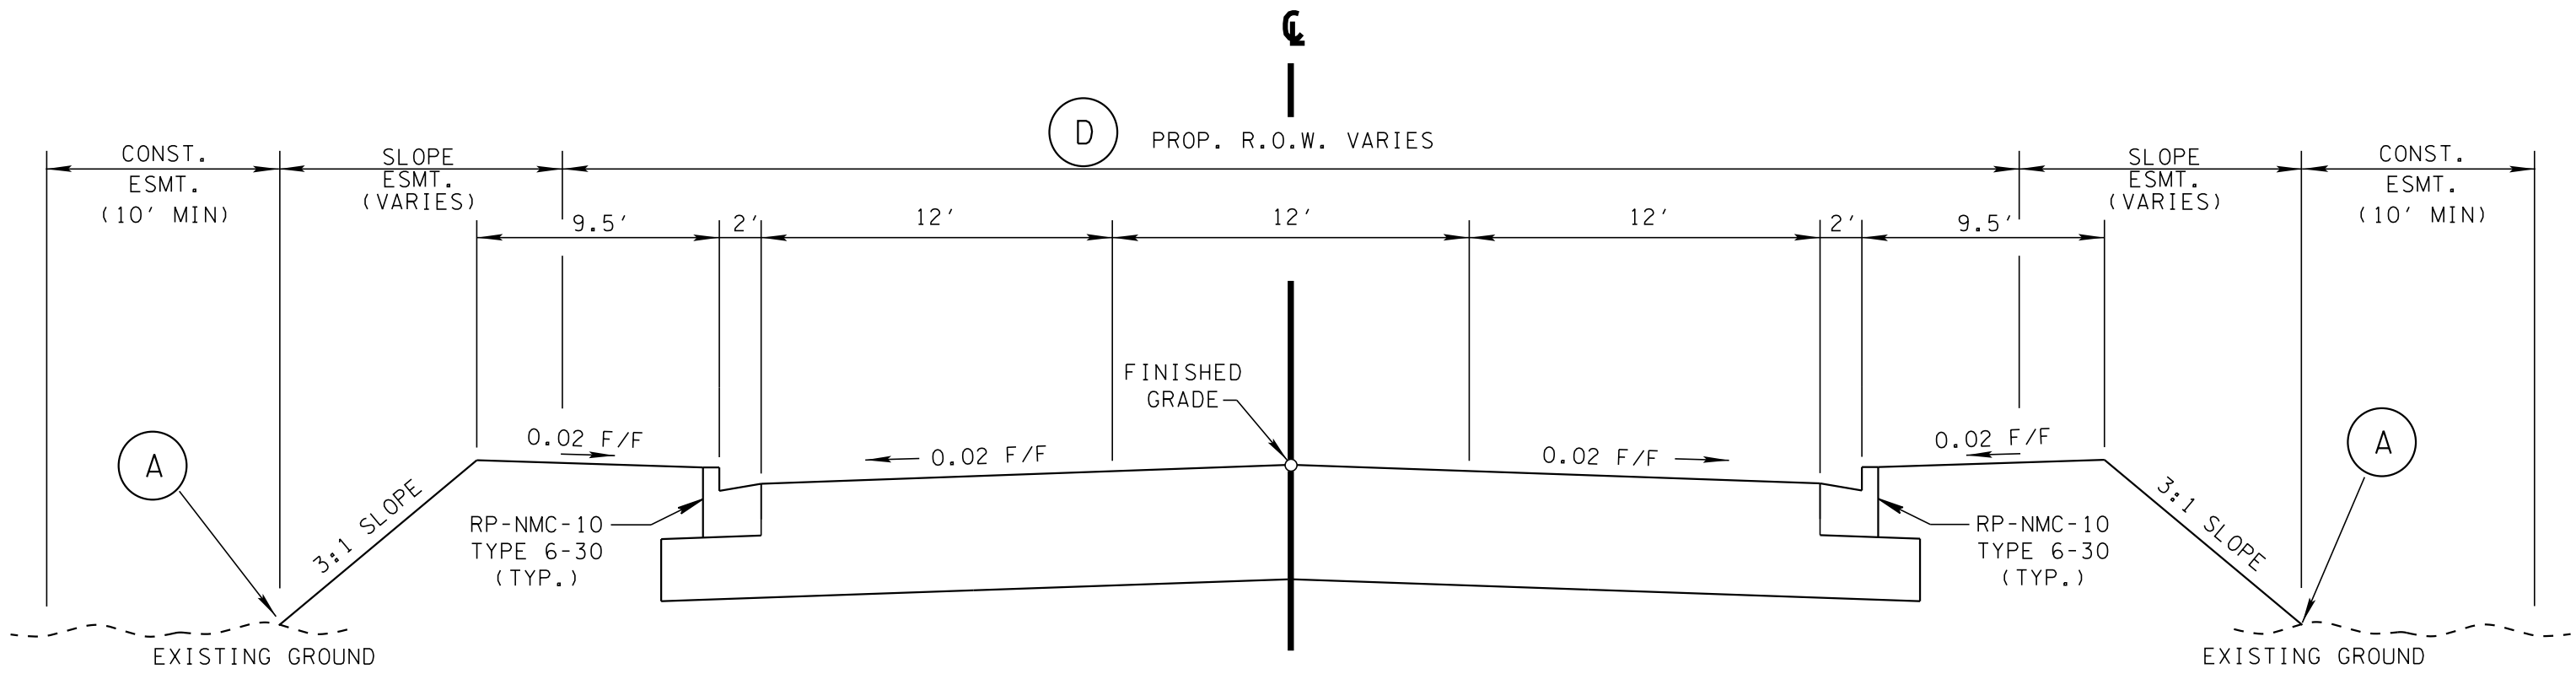

**TANGENT SECTION
PROJECT 1 (PIN 117319.01)**
(BASED ON STD. DWG. RD01-TS-6A)
S.R. 247 (BEECHCROFT RD.)
STA. 17+64.00 TO STA. 18+45.00
STA. 21+55.00 TO STA. 23+00.00

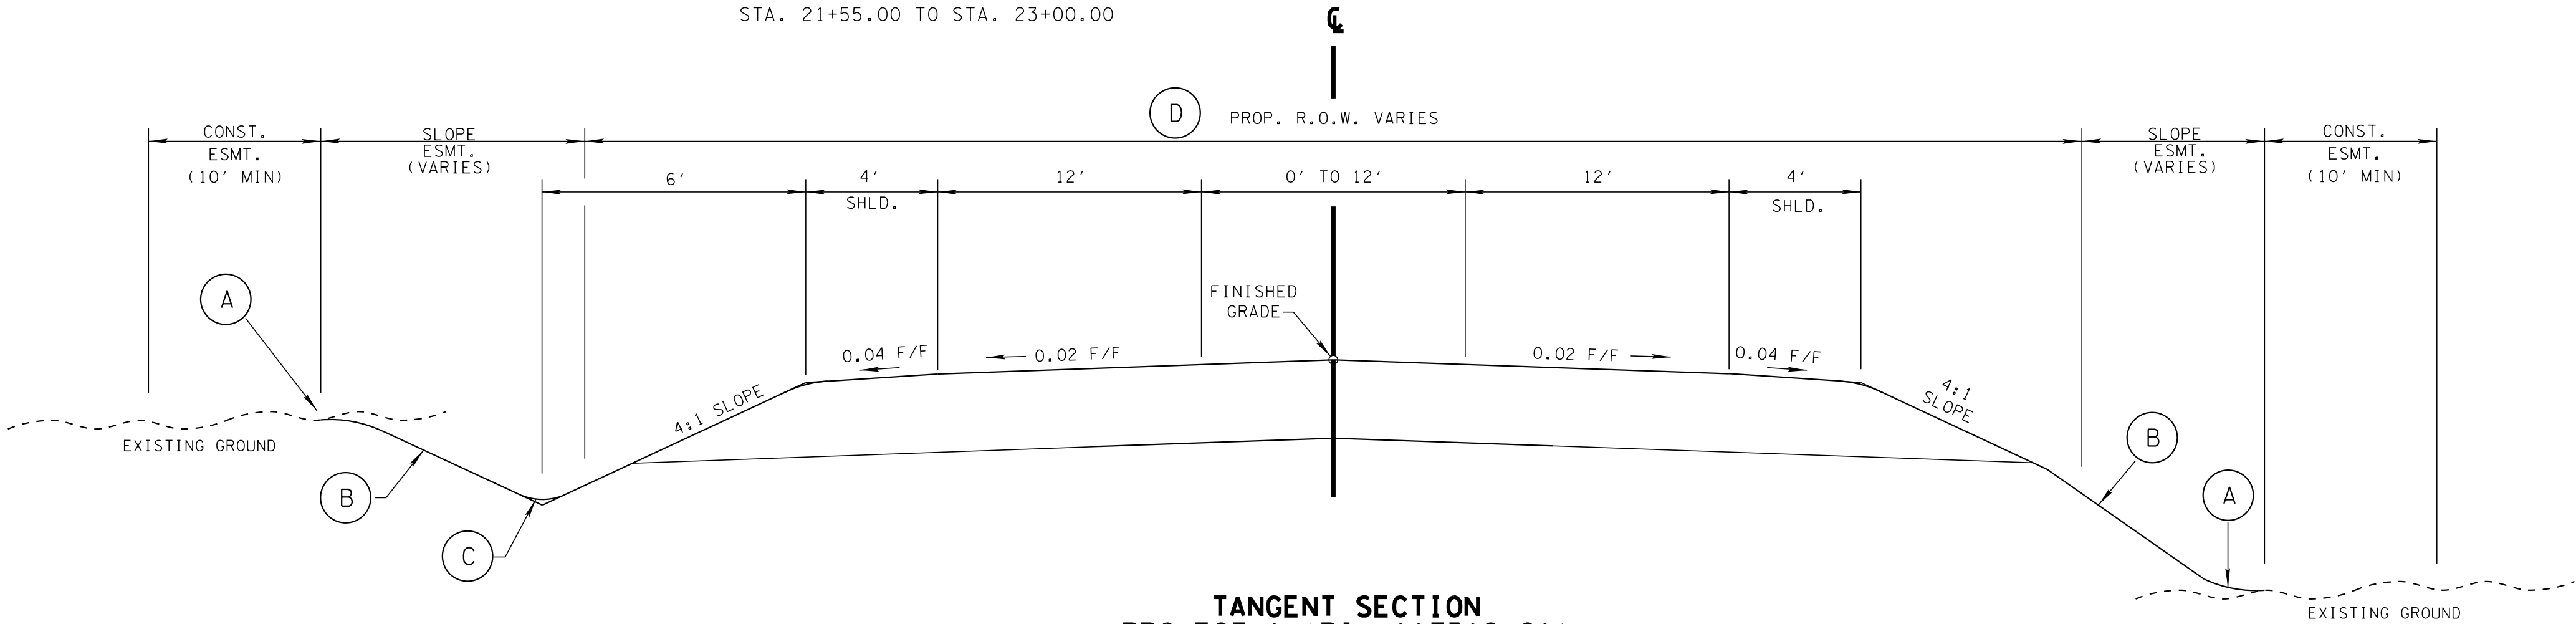

**TANGENT SECTION
PROJECT 1 (PIN 117319.01)**
(BASED ON STD. DWG. RD01-TS-2)
CLEBURNE ROAD
STA. 20+00.00 TO STA. 24+25.00

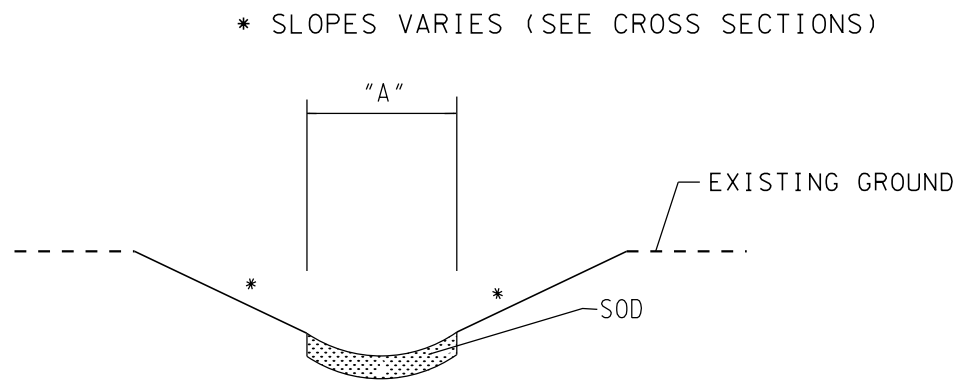


TYPICAL GEOMEMBRANE LINED
SOD DITCH

ROAD NAME	FROM STA.	TO STA.	LT/RT
BEECHCROFT	STA 11+50.00	STA 12+50.00	RT

FOOTNOTES

- (A) SEE STD. DWG. RD01-S-11 FOR ROUNDING.
- (B) SEE STD. DWG. RD01-S-11 AND RD01-S-11B FOR DESIRABLE CUT AND FILL SLOPES AND NOTES REGARDING GEOLOGICAL RECOMMENDATIONS.
- (C) SEE STD. DWG. RD01-S-11A FOR DITCH ROUNDING.
- (D) SEE REFERENCED STD. DWG. FOR DESIRABLE RIGHT-OF-WAY LIMITS.

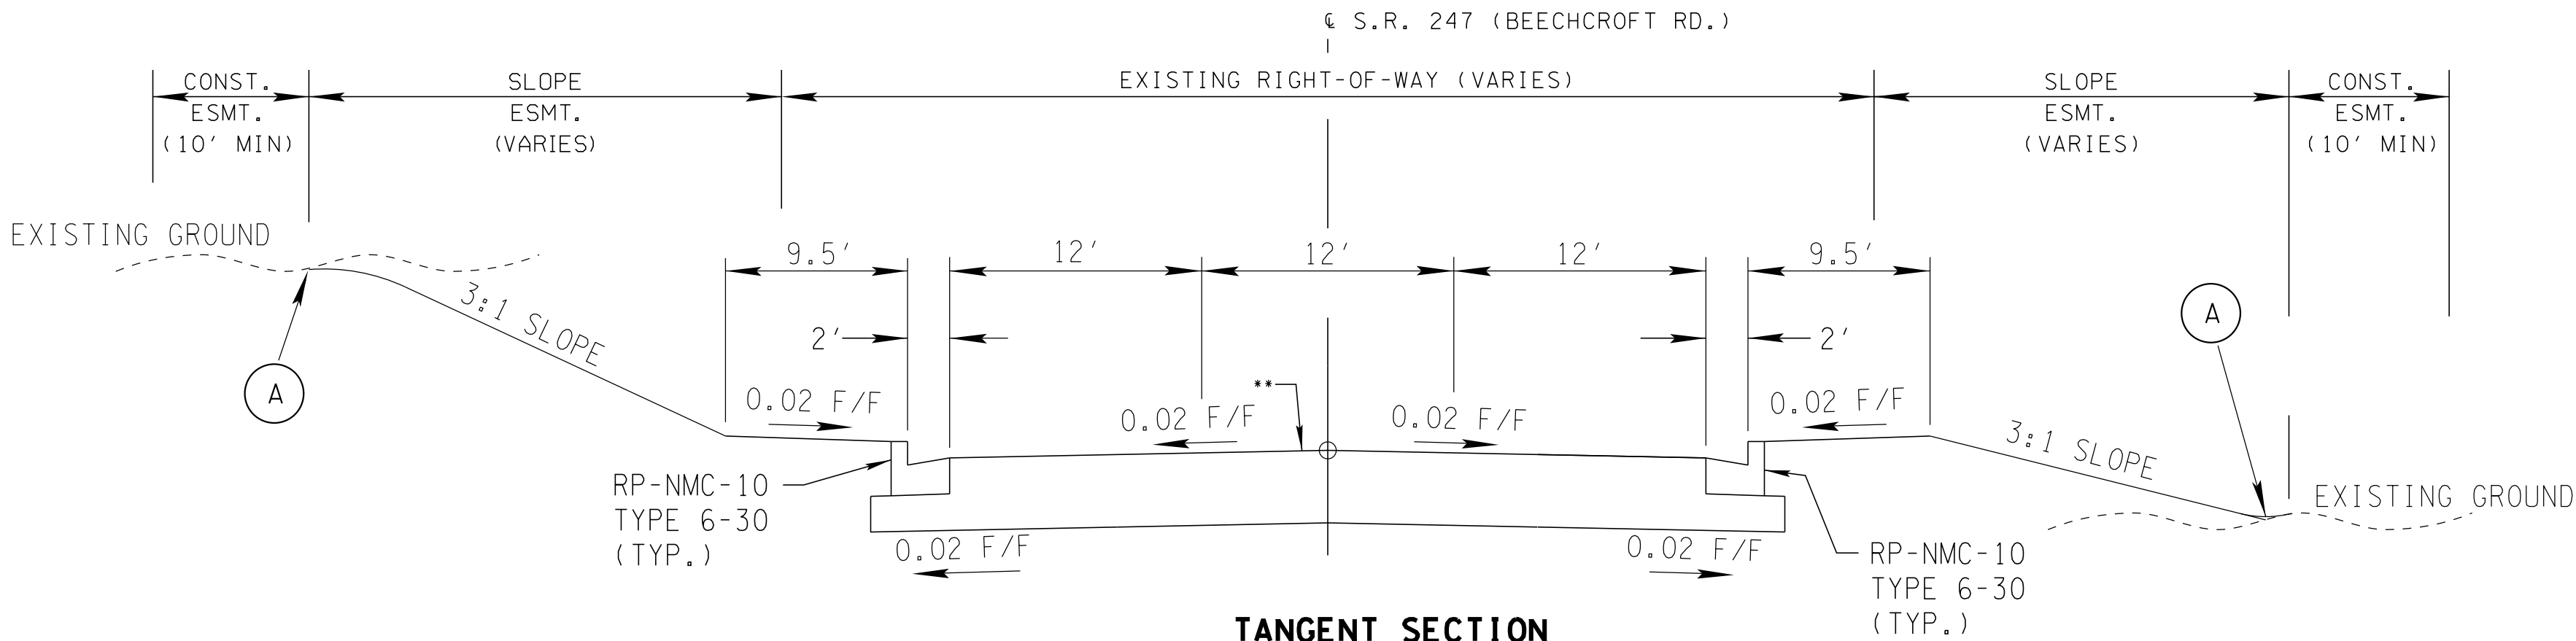

** EXISTING PAVEMENT TO BE COLD
PLANED A DEPTH OF 1.5 INCHES (+/-)
AND RESURFACED.

**TANGENT SECTION
PROJECT 2 (PIN 121394.00)**


(BASED ON STD. DWG. RD01-TS-7A)

S.R. 247 (BEECHCROFT RD.)

STA. 23+00.00 TO STA. 26+50.00

STA. 29+08.00 TO STA. 38+80.00

STA. 45+00.00 TO STA. 50+50.00

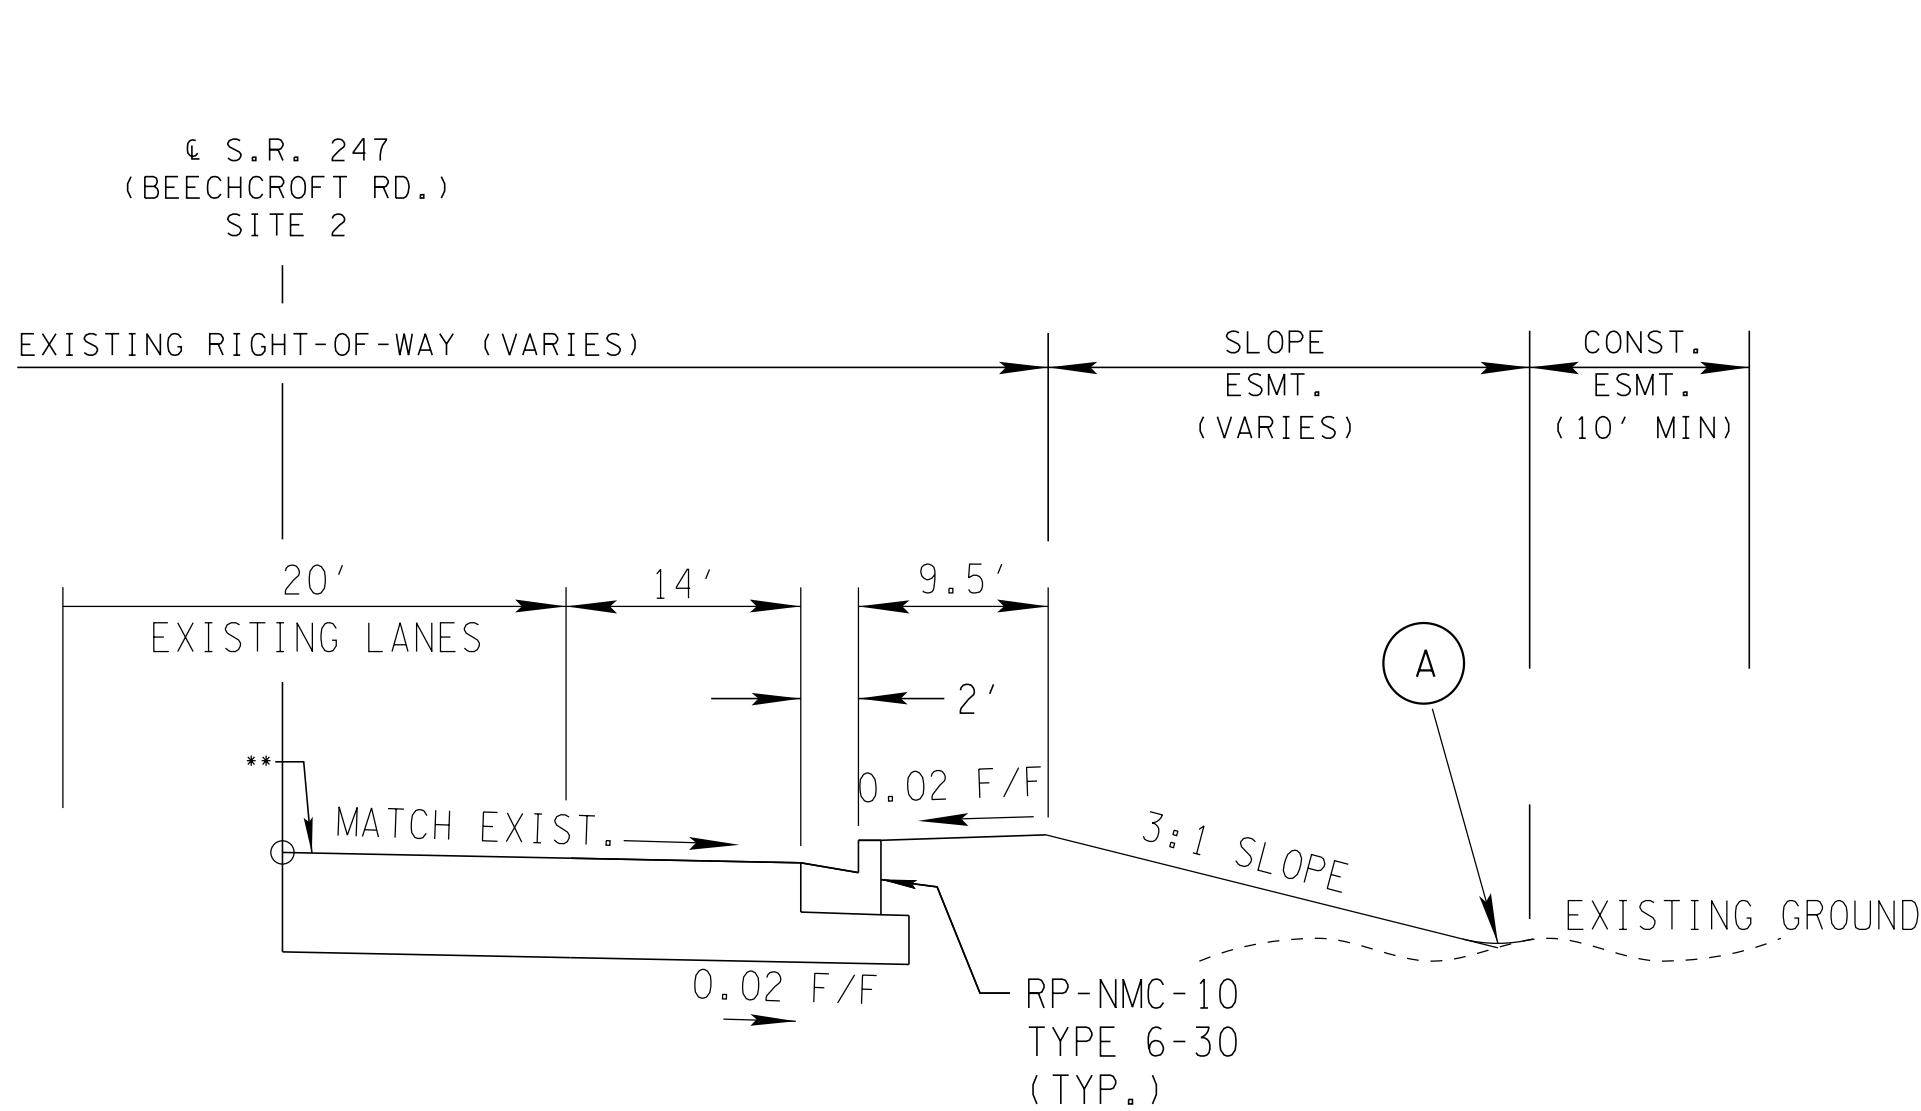


**TANGENT SECTION
PROJECT 2 (PIN 121394.00)**

RIGHT TURN LANE

S.R. 247 (BEECHCROFT RD.)

STA. 102+00.00 TO STA. 107+31.27

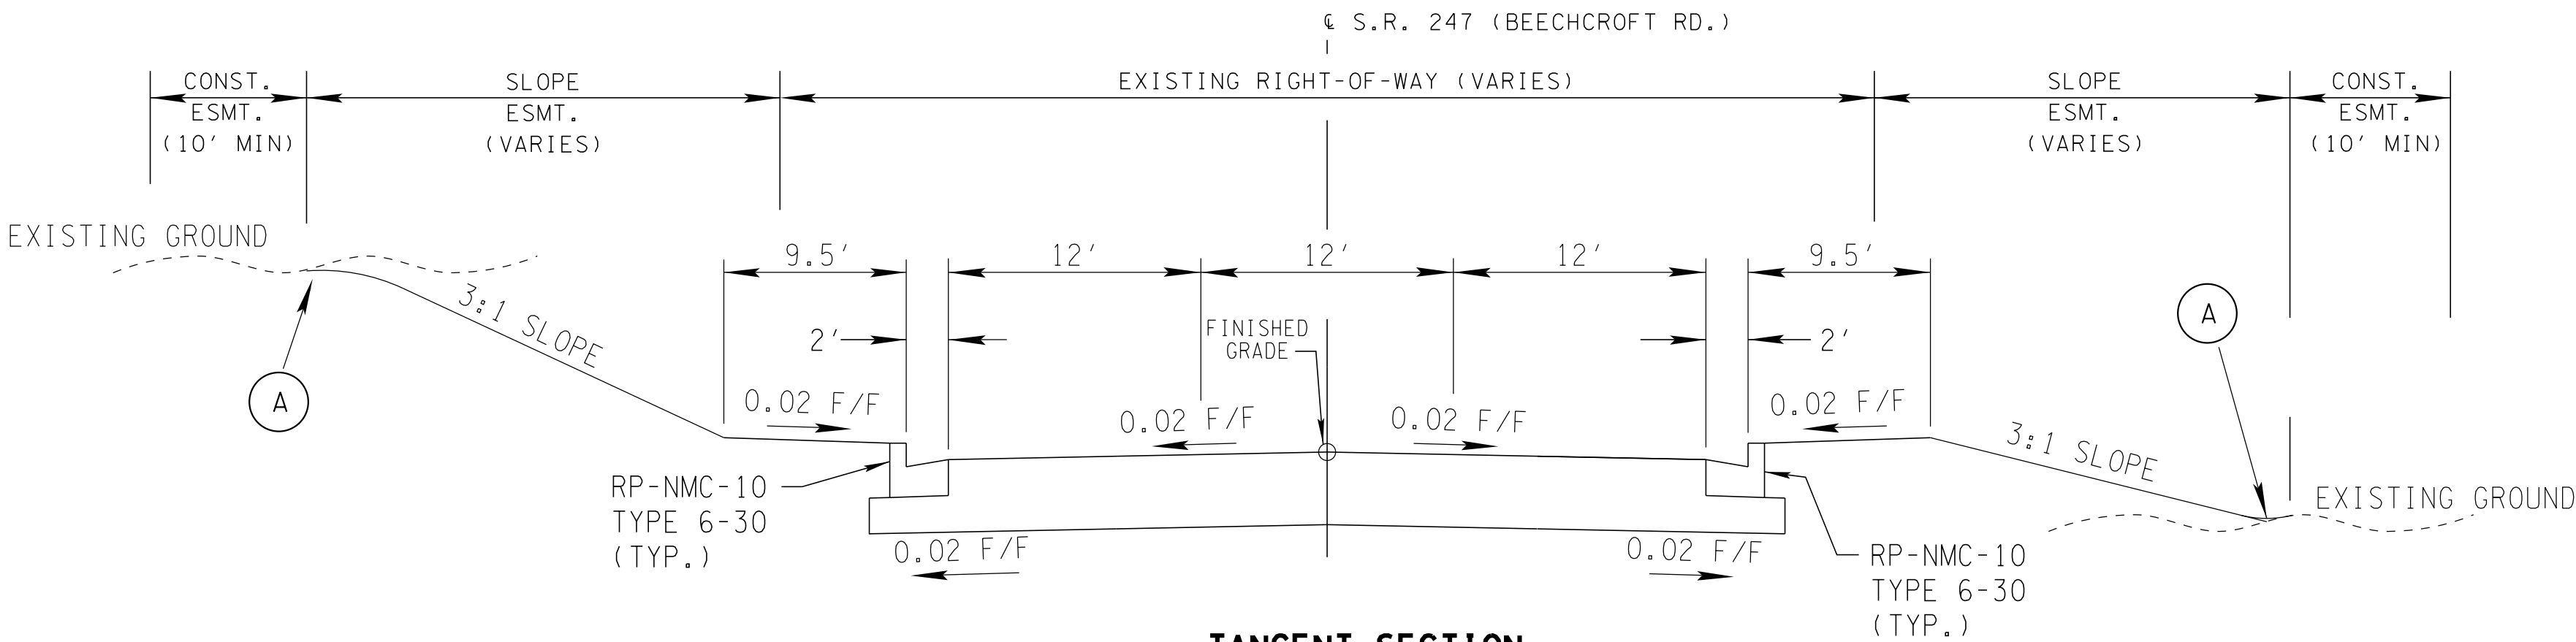

**TANGENT SECTION
PROJECT 2 (PIN 121394.00)**

(BASED ON STD. DWG. RD01-TS-7A)

S.R. 247 (BEECHCROFT RD.)

STA. 26+50.00 TO STA. 29+08.00

STA. 38+80.00 TO STA. 45+00.00

FOOTNOTES

(A) SEE STD. DWG. RD01-S-11 FOR ROUNDING.

TECHNICAL STUDY

SR-247 (BEECHCROFT ROAD)
PIN 121394.00
MAURY COUNTY